F.A.I.	SECTION	COUNTY	TOTAL SHEETS	SHEET NO.
94/90	*	COOK	556	63
STA. 2602+00		TO STA. 2614+00		
FED. ROAD DIST. NO.	ILLINOIS	FED. AID PROJECT		

62300 *(1818, ETC, 2324.6-1P)R-8

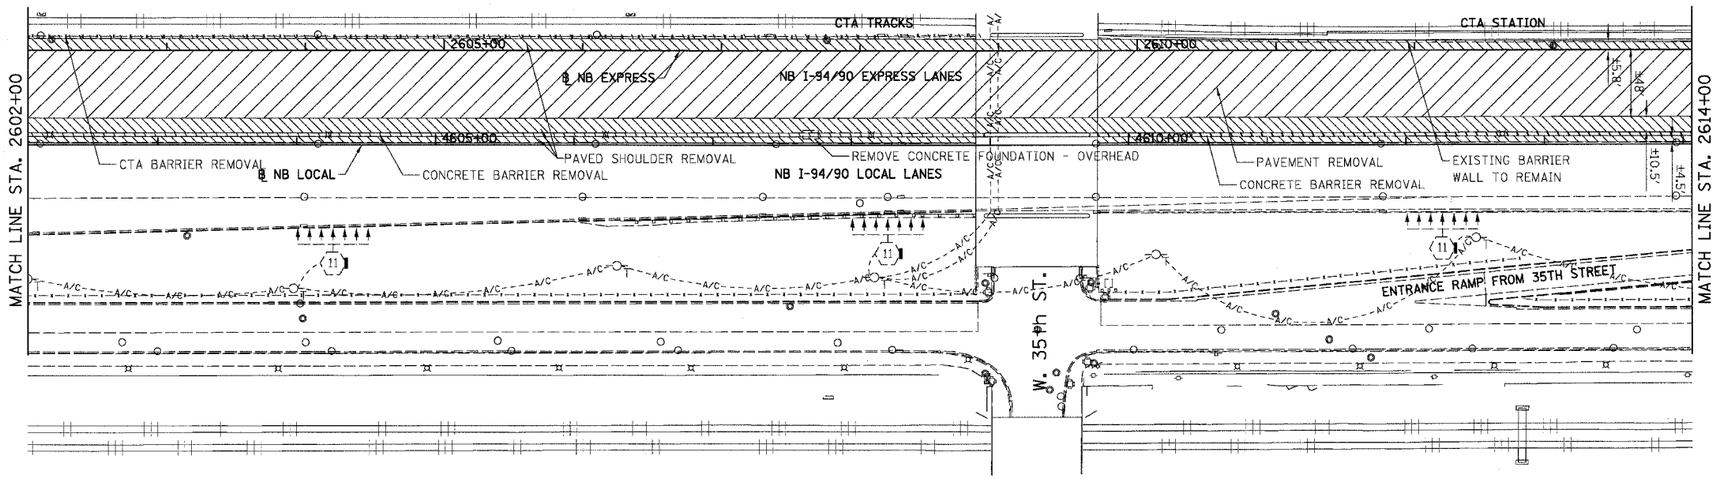

NOTE: CTA COMBINATION CURB AND GUTTER REMOVAL NOT SHOWN FOR CLARITY.

REMOVAL LEGEND

- PAVEMENT REMOVAL
- PAVED SHOULDER REMOVAL
- COMBINATION CURB AND GUTTER REMOVAL
- CONCRETE BARRIER OR GUARD RAIL REMOVAL

EXISTING CONDITIONS AND REMOVALS

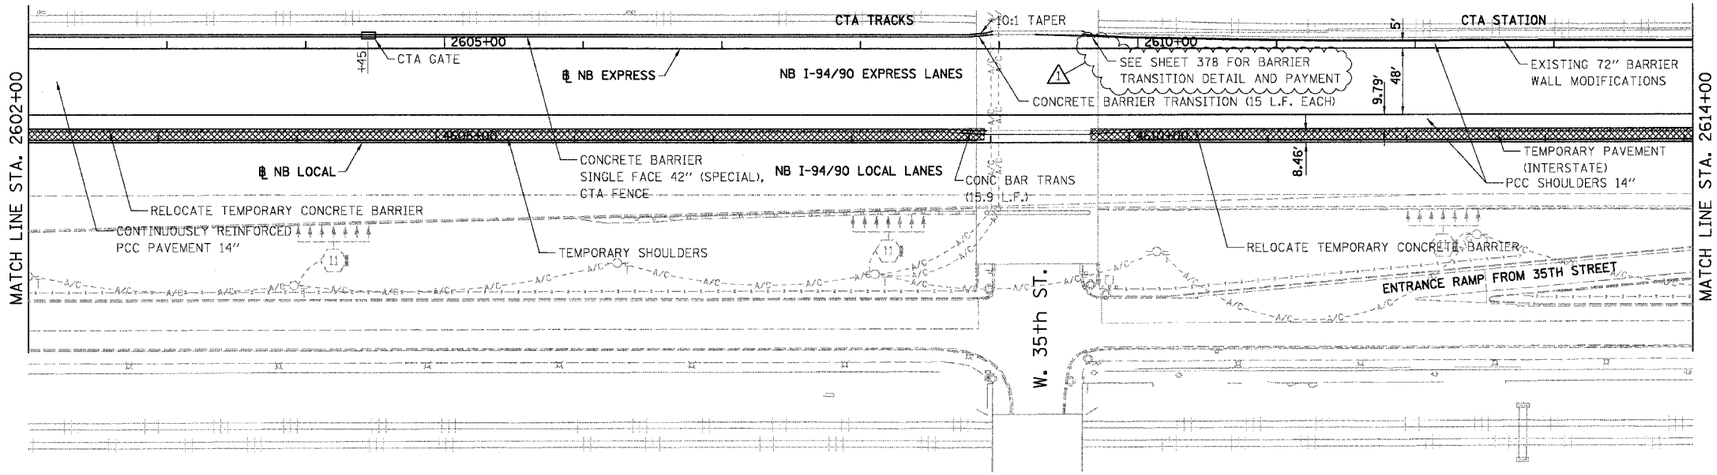

PROPOSED LEGEND

- TEMPORARY PAVEMENT (INTERSTATE) / SHOULDERS
- TEMPORARY CONCRETE BARRIER

PROPOSED CONDITIONS

RDY-18

STATIONING

+**.** STATION PROVIDED FROM THE ℄ I-94/90 EXPRESS LANES

(+**.**) STATION PROVIDED FROM THE ℄ I-94/90 LOCAL LANES

[+**.**] STATION PROVIDED FROM THE SLIP RAMP ℄

50 0 50 100 150 200 250

SCALE IN FEET

REVISIONS	
NAME	DATE
ADDENDUM 1	8/12/05

ILLINOIS DEPARTMENT OF TRANSPORTATION

F.A.I. 94/90 (DAN RYAN EXPRESSWAY)

31ST STREET TO 71ST STREET
NB EXPRESS LANE RECONSTRUCTION
EXISTING AND PROPOSED PLAN
NORTHBOUND STA. 2602+00 TO STA. 2614+00

SCALE: 1"=50' DRAWN BY: TER

DATE: 07/07/05 CHECKED BY: JDC

BOWMAN, BARRETT & ASSOCIATES INC.
CONSULTING ENGINEERS
Chicago, Illinois
312.228.0100
www.bbandainc.com

8/11/2005 2:42:29 PM