F.A.I.	SECTION	COUNTY	TOTAL SHEETS	SHEET NO.
94/90	•	COOK	556	192
STA.		TO STA.		
FED. ROAD DIST. NO.	ILLINOIS	FED. AID PROJECT		
62300		• (1818, ETC. 2324.6-1P)R-8		

N

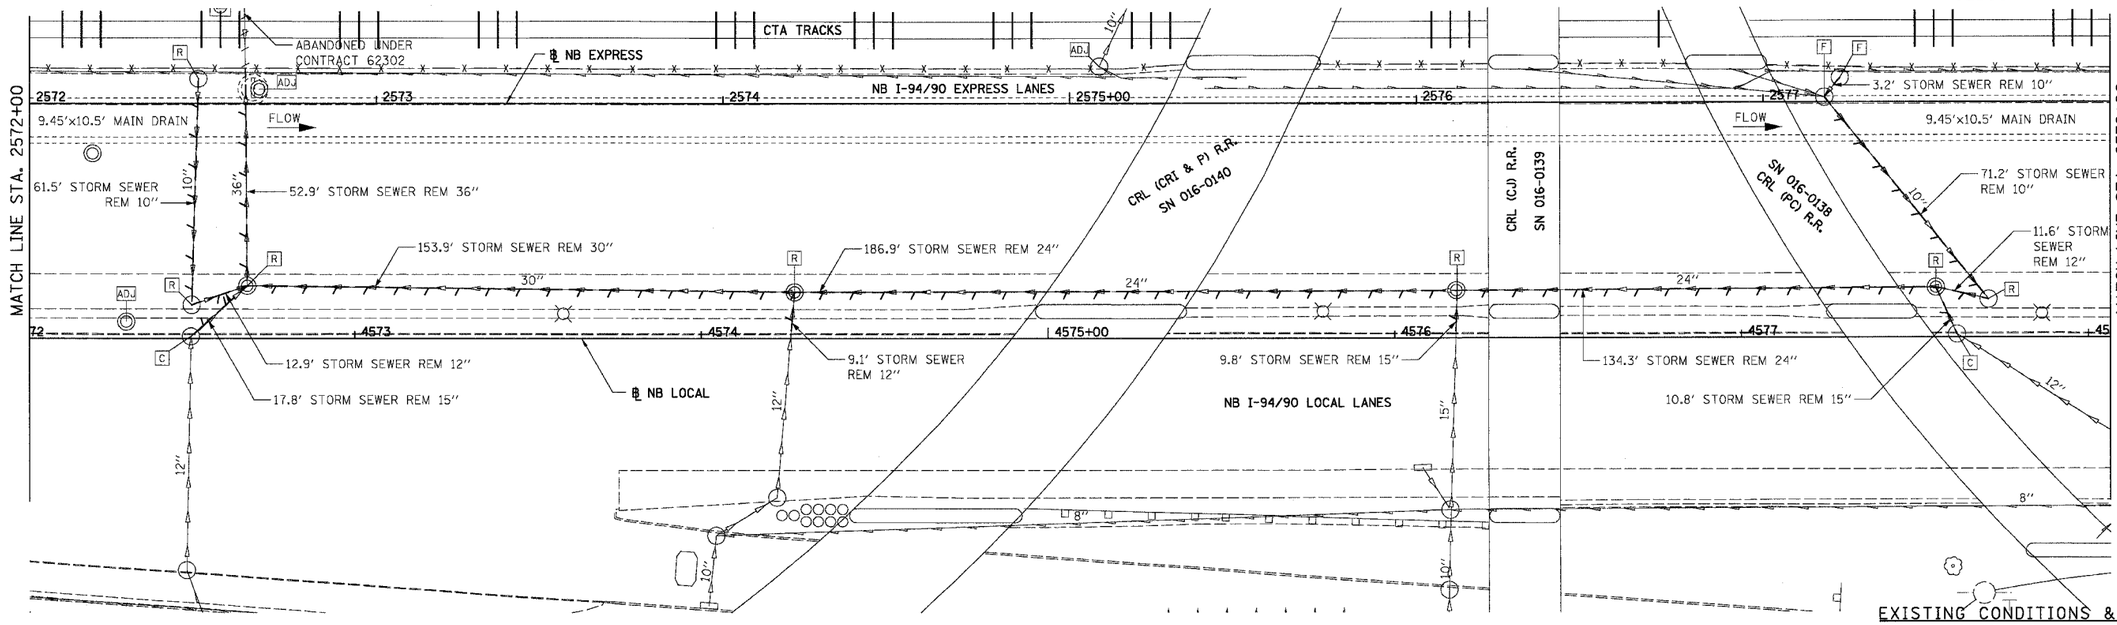

EXISTING CONDITIONS & REMOVALS

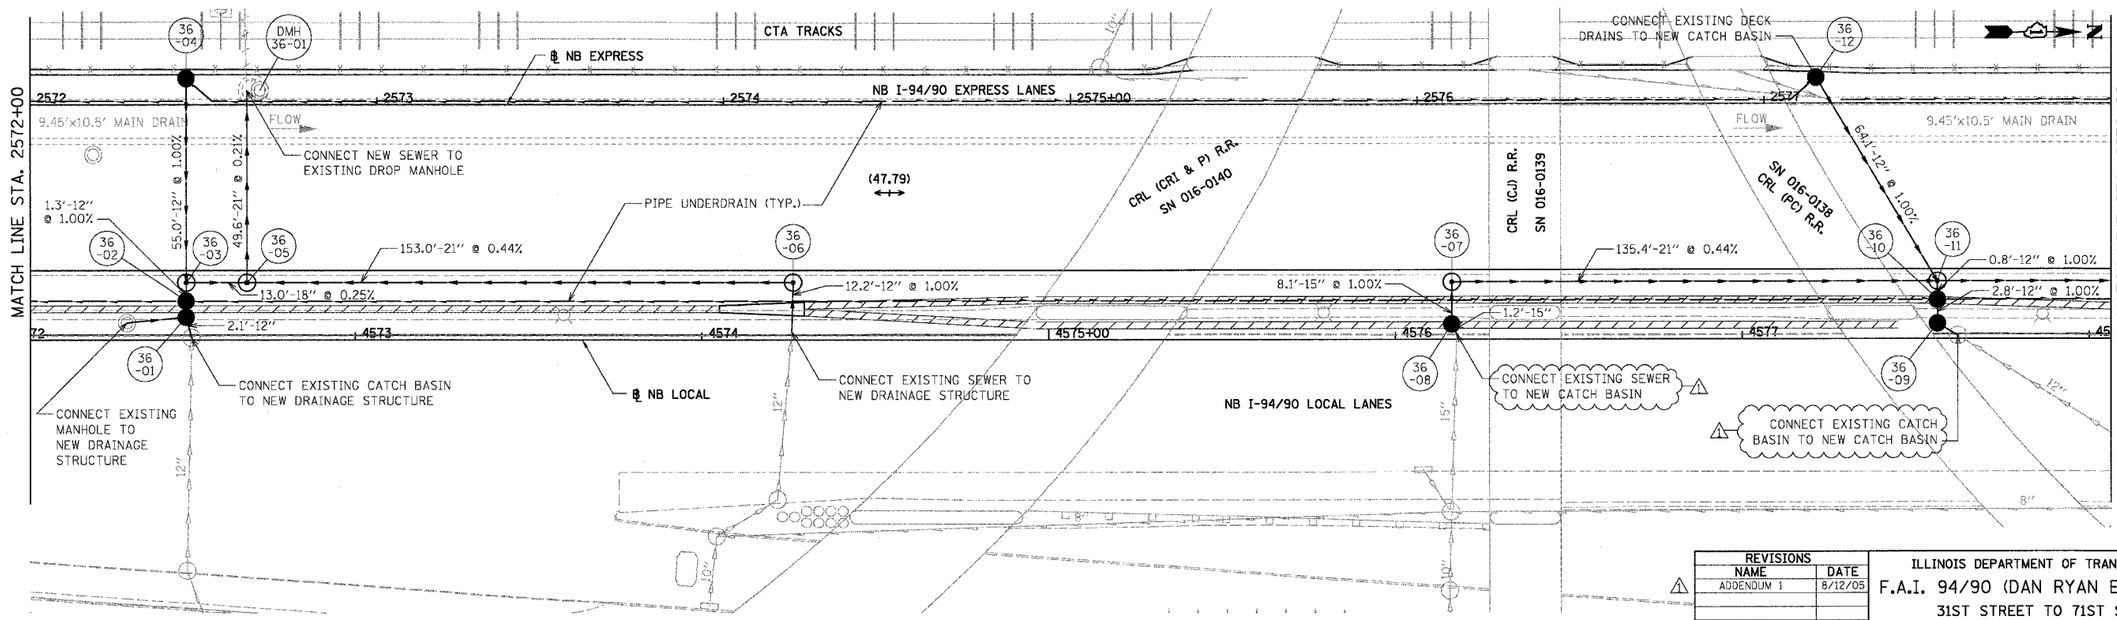

20 0 20 40 60 80 100
SCALE IN FEET

PROPOSED CONDITIONS

DU-36

REVISIONS	
NAME	DATE
ADDENDUM 1	8/12/05

ILLINOIS DEPARTMENT OF TRANSPORTATION

F.A.I. 94/90 (DAN RYAN EXPRESSWAY)

31ST STREET TO 71ST STREET

NB EXPRESS LANE RECONSTRUCTION

DRAINAGE AND UTILITIES PLAN

NORTHBOUND STA. 2572+00 TO STA. 2578+00

SCALE: 1"=20' DRAWN BY: JAM

DATE: 07/07/05 CHECKED BY: DDM

BOWMAN, BARRETT & ASSOCIATES INC.
CONSULTING ENGINEERS
Chicago, Illinois
312.228.0100
www.bbandainc.com

08/10/2005 08:09:56 PM

N:\660cad\civil\4SHEETS\660_140(PROJ.dgn