62300 *(1818, ETC, 2324.6-1P)R-8

F.A.I.	SECTION	COUNTY	TOTAL SHEETS	SHEET NO.
94/90	*	COOK	556	217
STA.		TO STA.		
FED. ROAD DIST. NO.	ILLINOIS	FED. AID PROJECT		

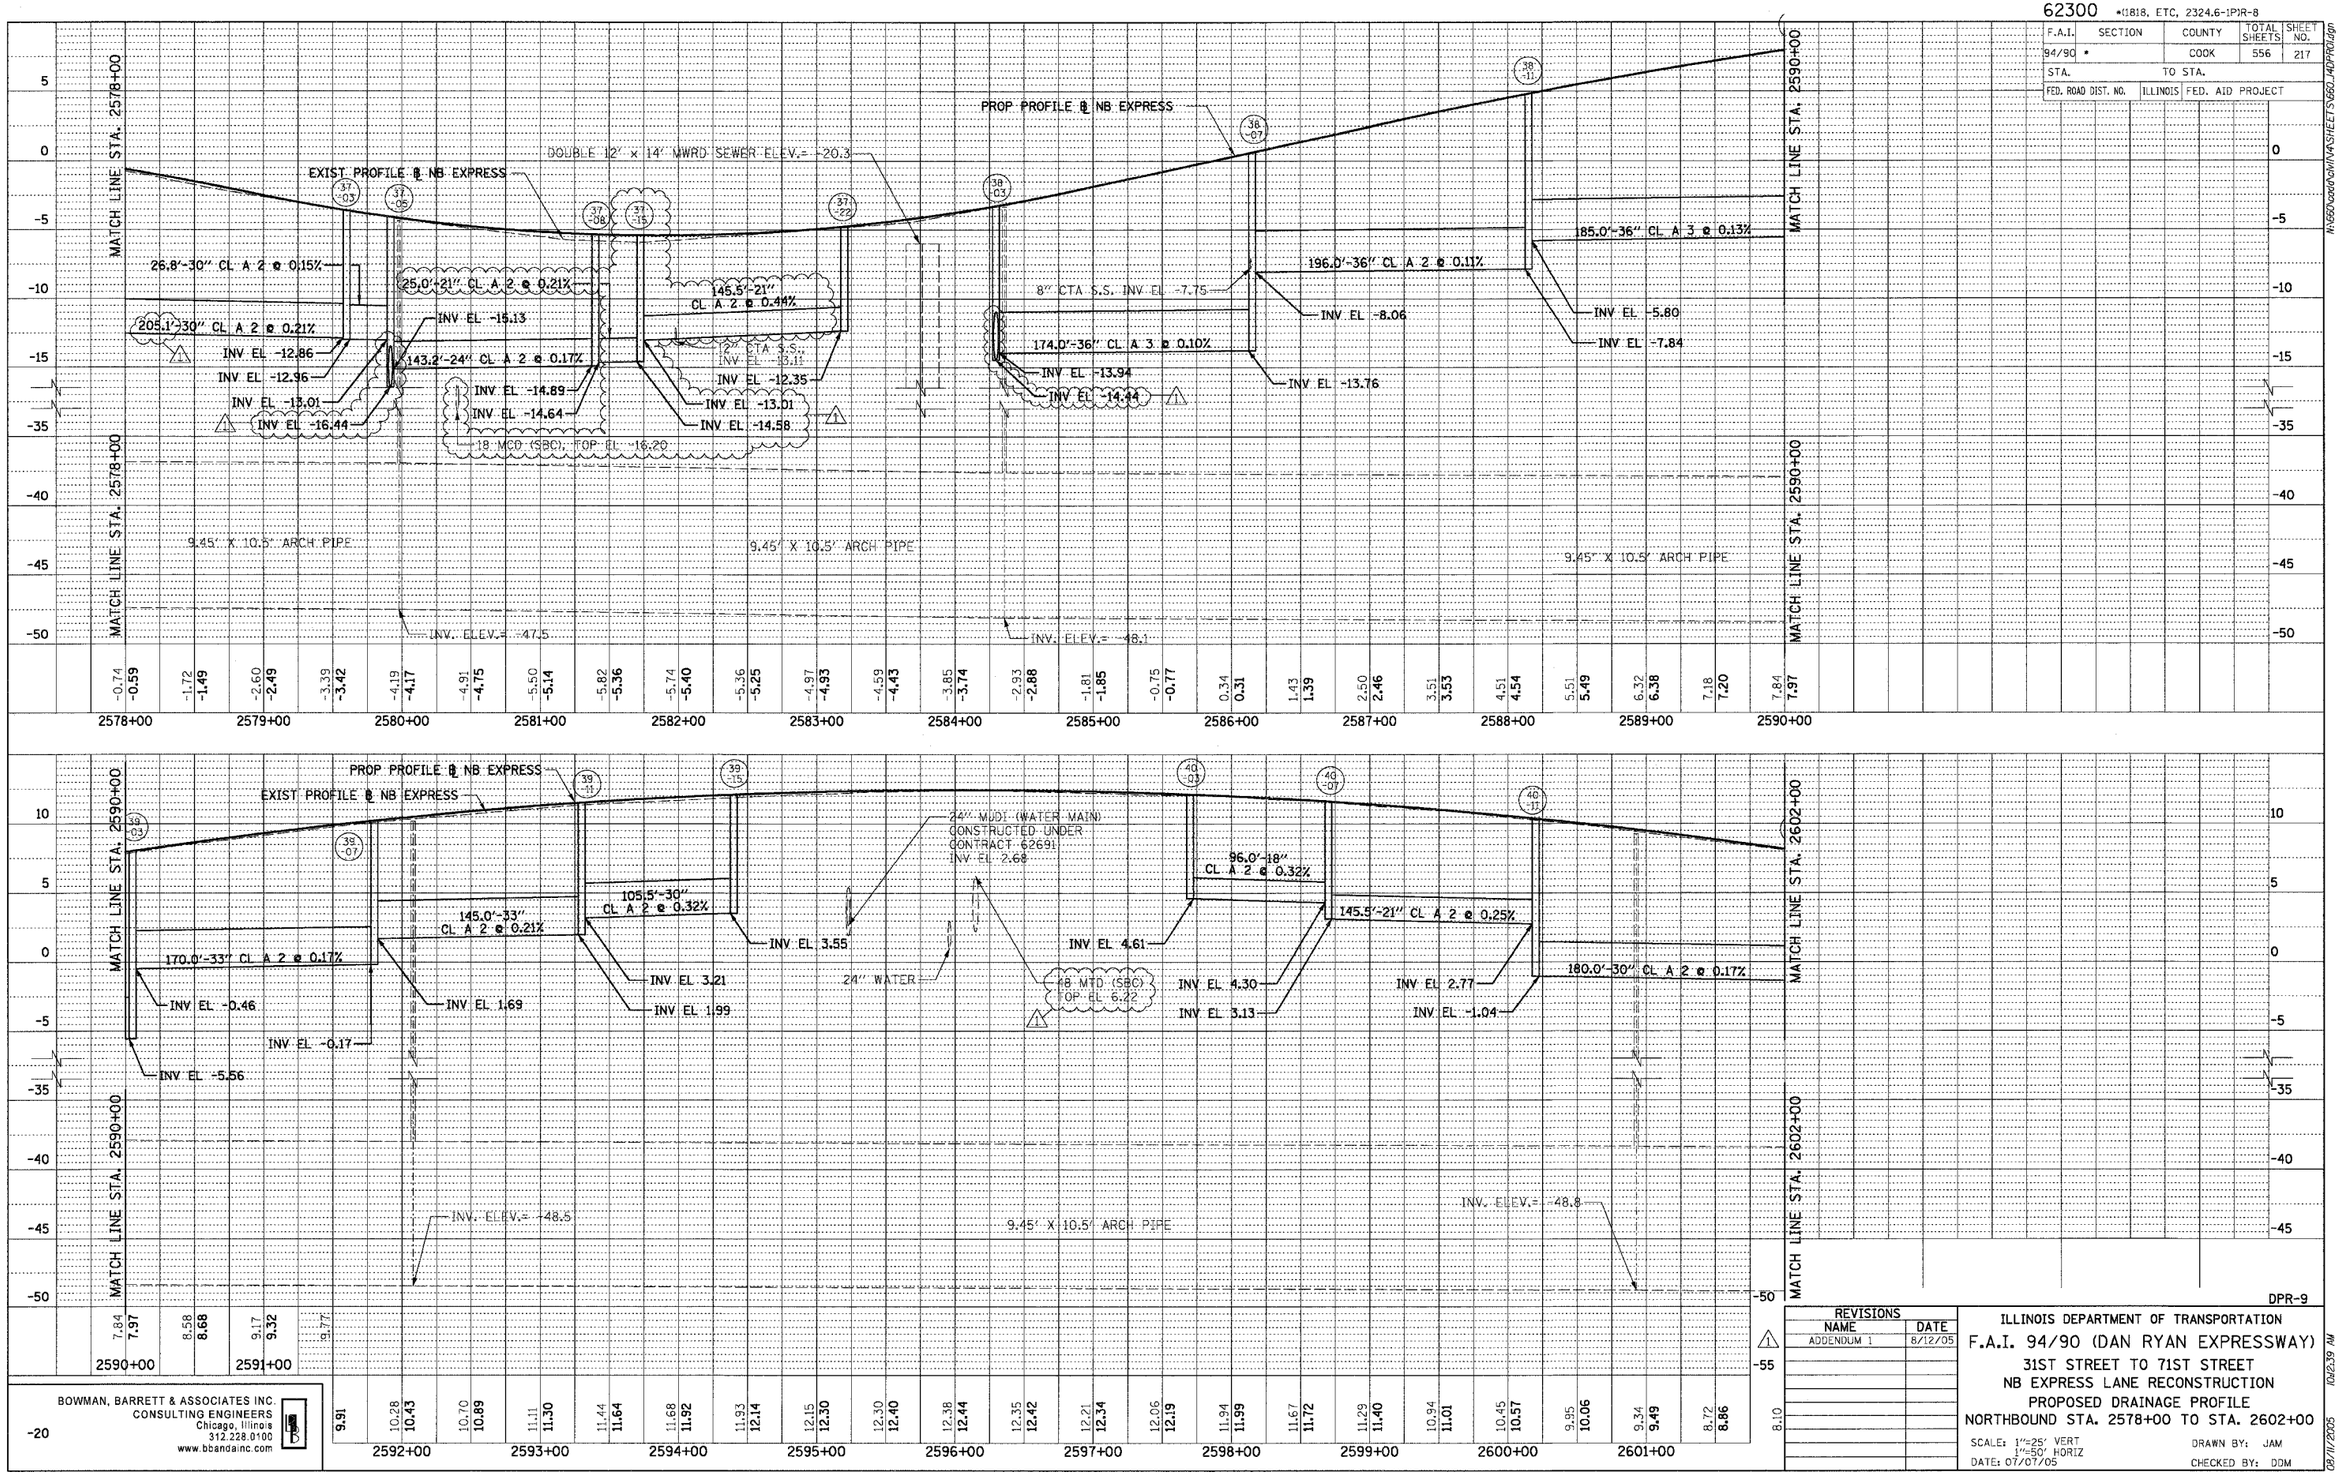

DPR-9

REVISIONS	
NAME	DATE
ADDENDUM 1	8/12/05

ILLINOIS DEPARTMENT OF TRANSPORTATION

F.A.I. 94/90 (DAN RYAN EXPRESSWAY)

31ST STREET TO 71ST STREET

NB EXPRESS LANE RECONSTRUCTION

PROPOSED DRAINAGE PROFILE

NORTHBOUND STA. 2578+00 TO STA. 2602+00

SCALE: 1"=25' VERT 1"=50' HORIZ

DATE: 07/07/05

DRAWN BY: JAM

CHECKED BY: DDM

BOWMAN, BARRETT & ASSOCIATES INC.
CONSULTING ENGINEERS
Chicago, Illinois
312.228.0100
www.bbandainc.com

08/11/2005 10:42:39 AM