62300 • (1818, ETC. 2324.6-IP)R-8

F.A.I. RTE.	SECTION	COUNTY	TOTAL SHEETS	SHEET NO.
94/90 •		COOK	556	526
STA. 1420		TO STA.		
FED. ROAD DIST. NO.	ILLINOIS	FED. AID PROJECT		

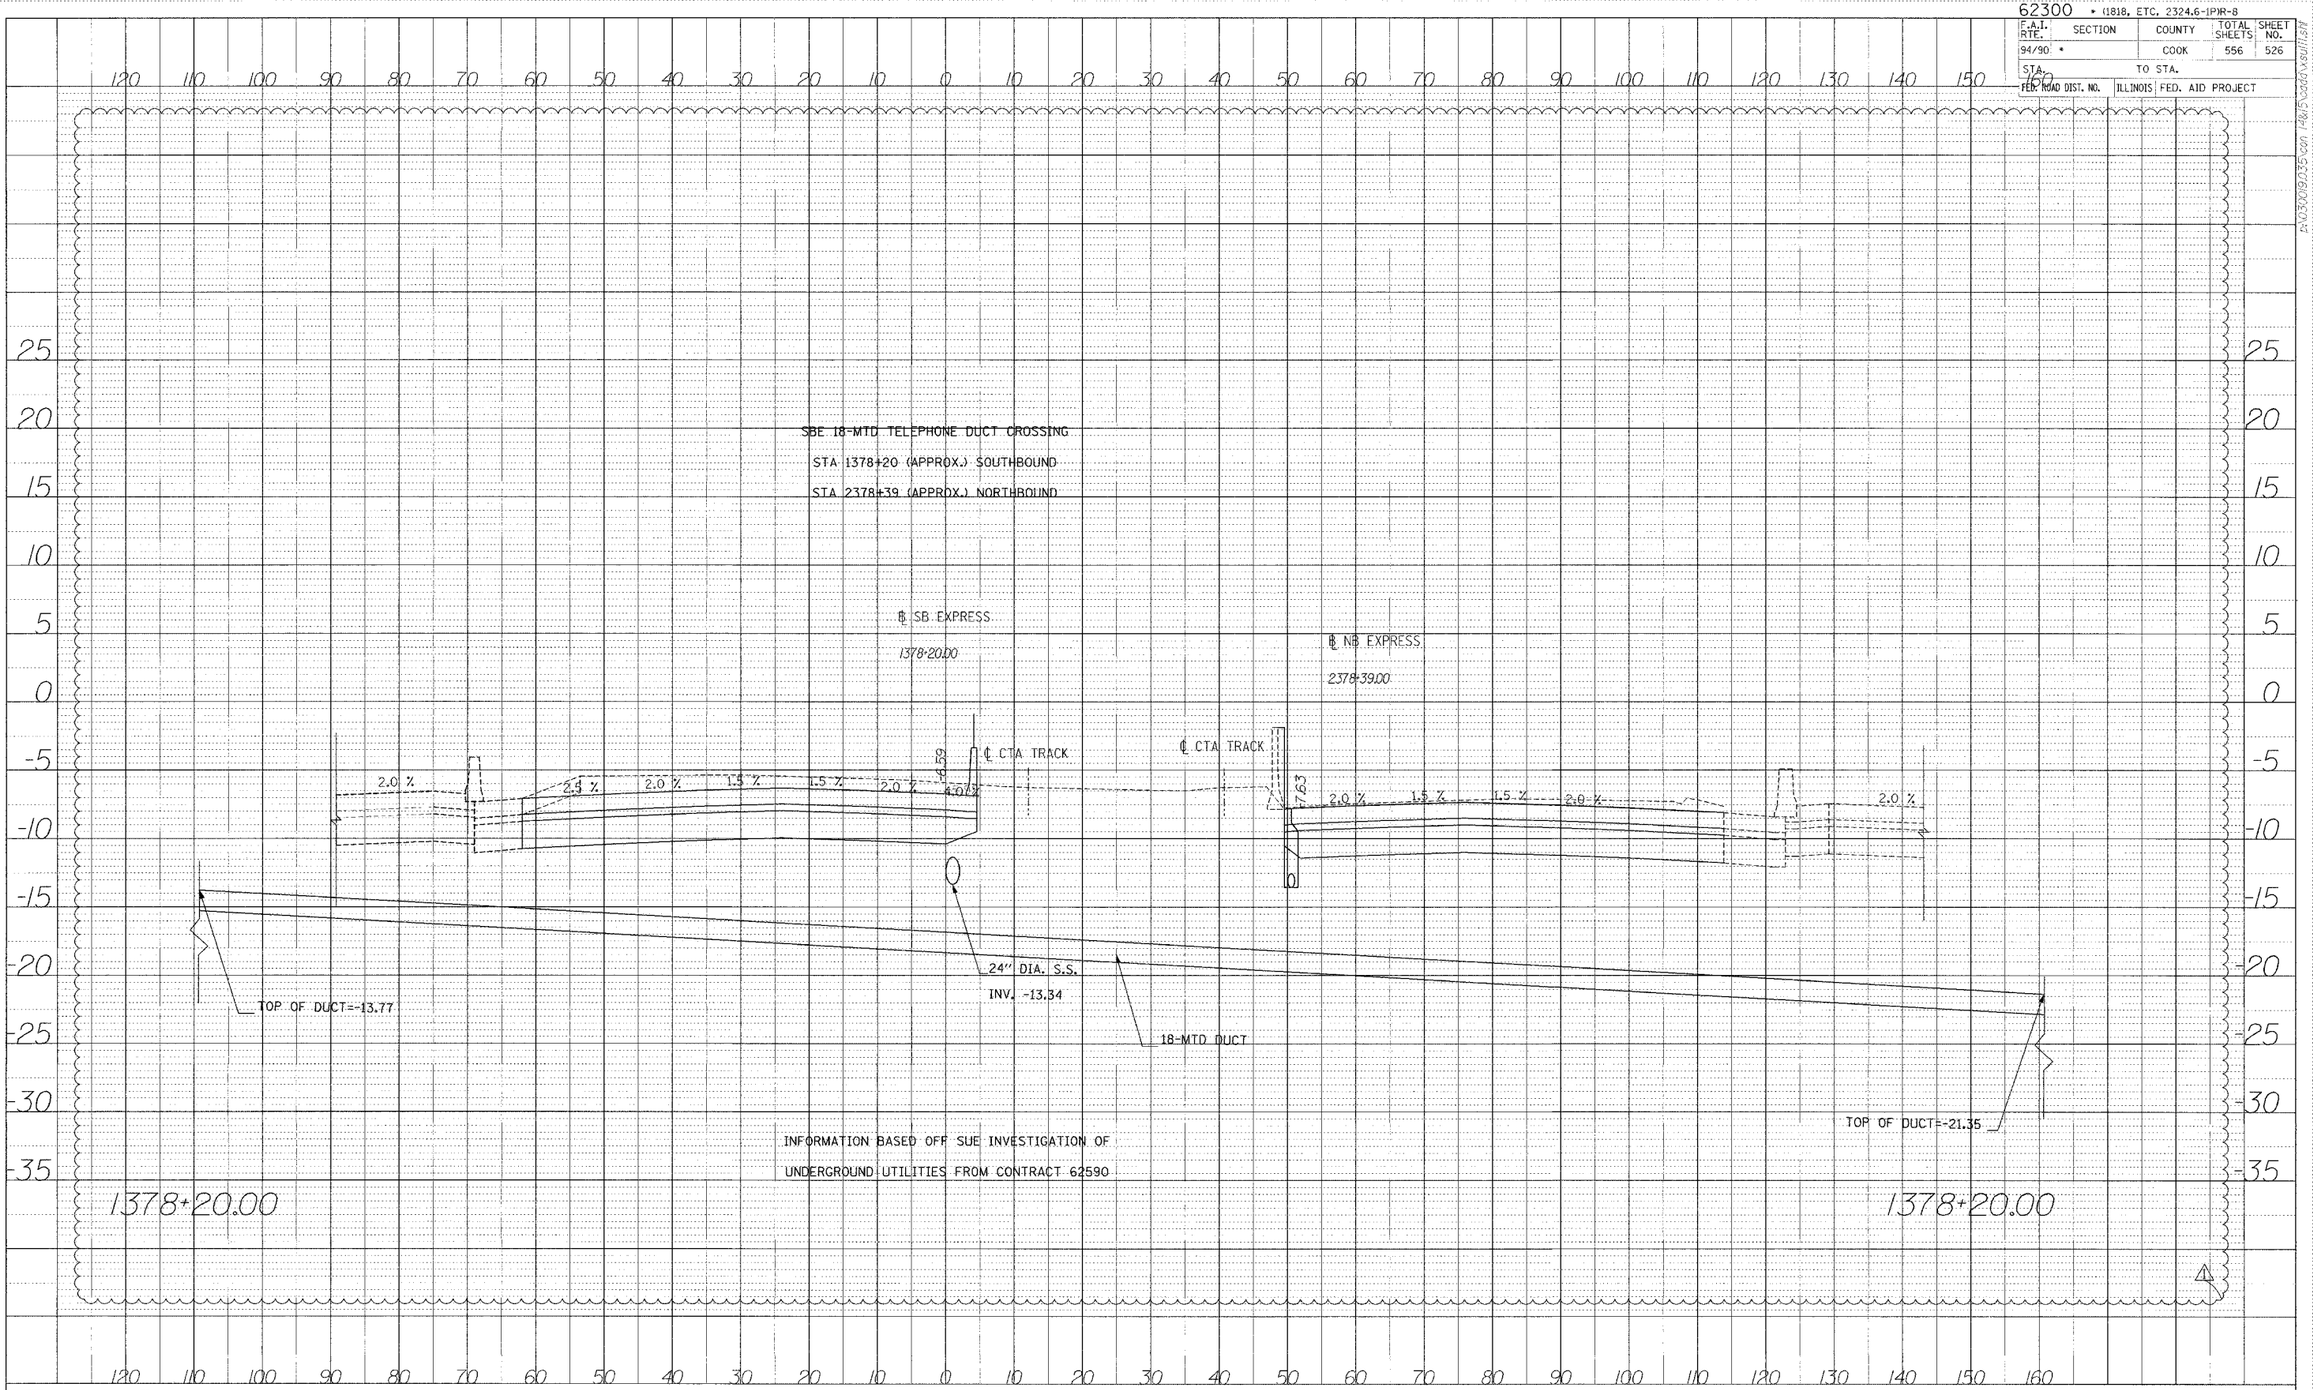

Edwards AND Kelcey
ONE NORTH FRANKLIN
CHICAGO, IL 60606
PHONE: (312) 251-3000
FAX: (312) 251-3015
WEB: WWW.EKCORP.COM

PROFILE
SURVEYED
PLOTTED
CALCS CHECKED
DRAWN BY
NOTE BOOK NO.
STRUCTURE NO.

P:\03C09\035-001 14&15\cadd\sbu11.dgn