62300 • (1818, ETC, 2324.6-1P)R-8

F.A.I. RTE.	SECTION	COUNTY	TOTAL SHEETS	SHEET NO.
94/90	•	COOK	556	528

STA. 120 TO STA.

FED. ROAD DIST. NO. | ILLINOIS FED. AID PROJECT

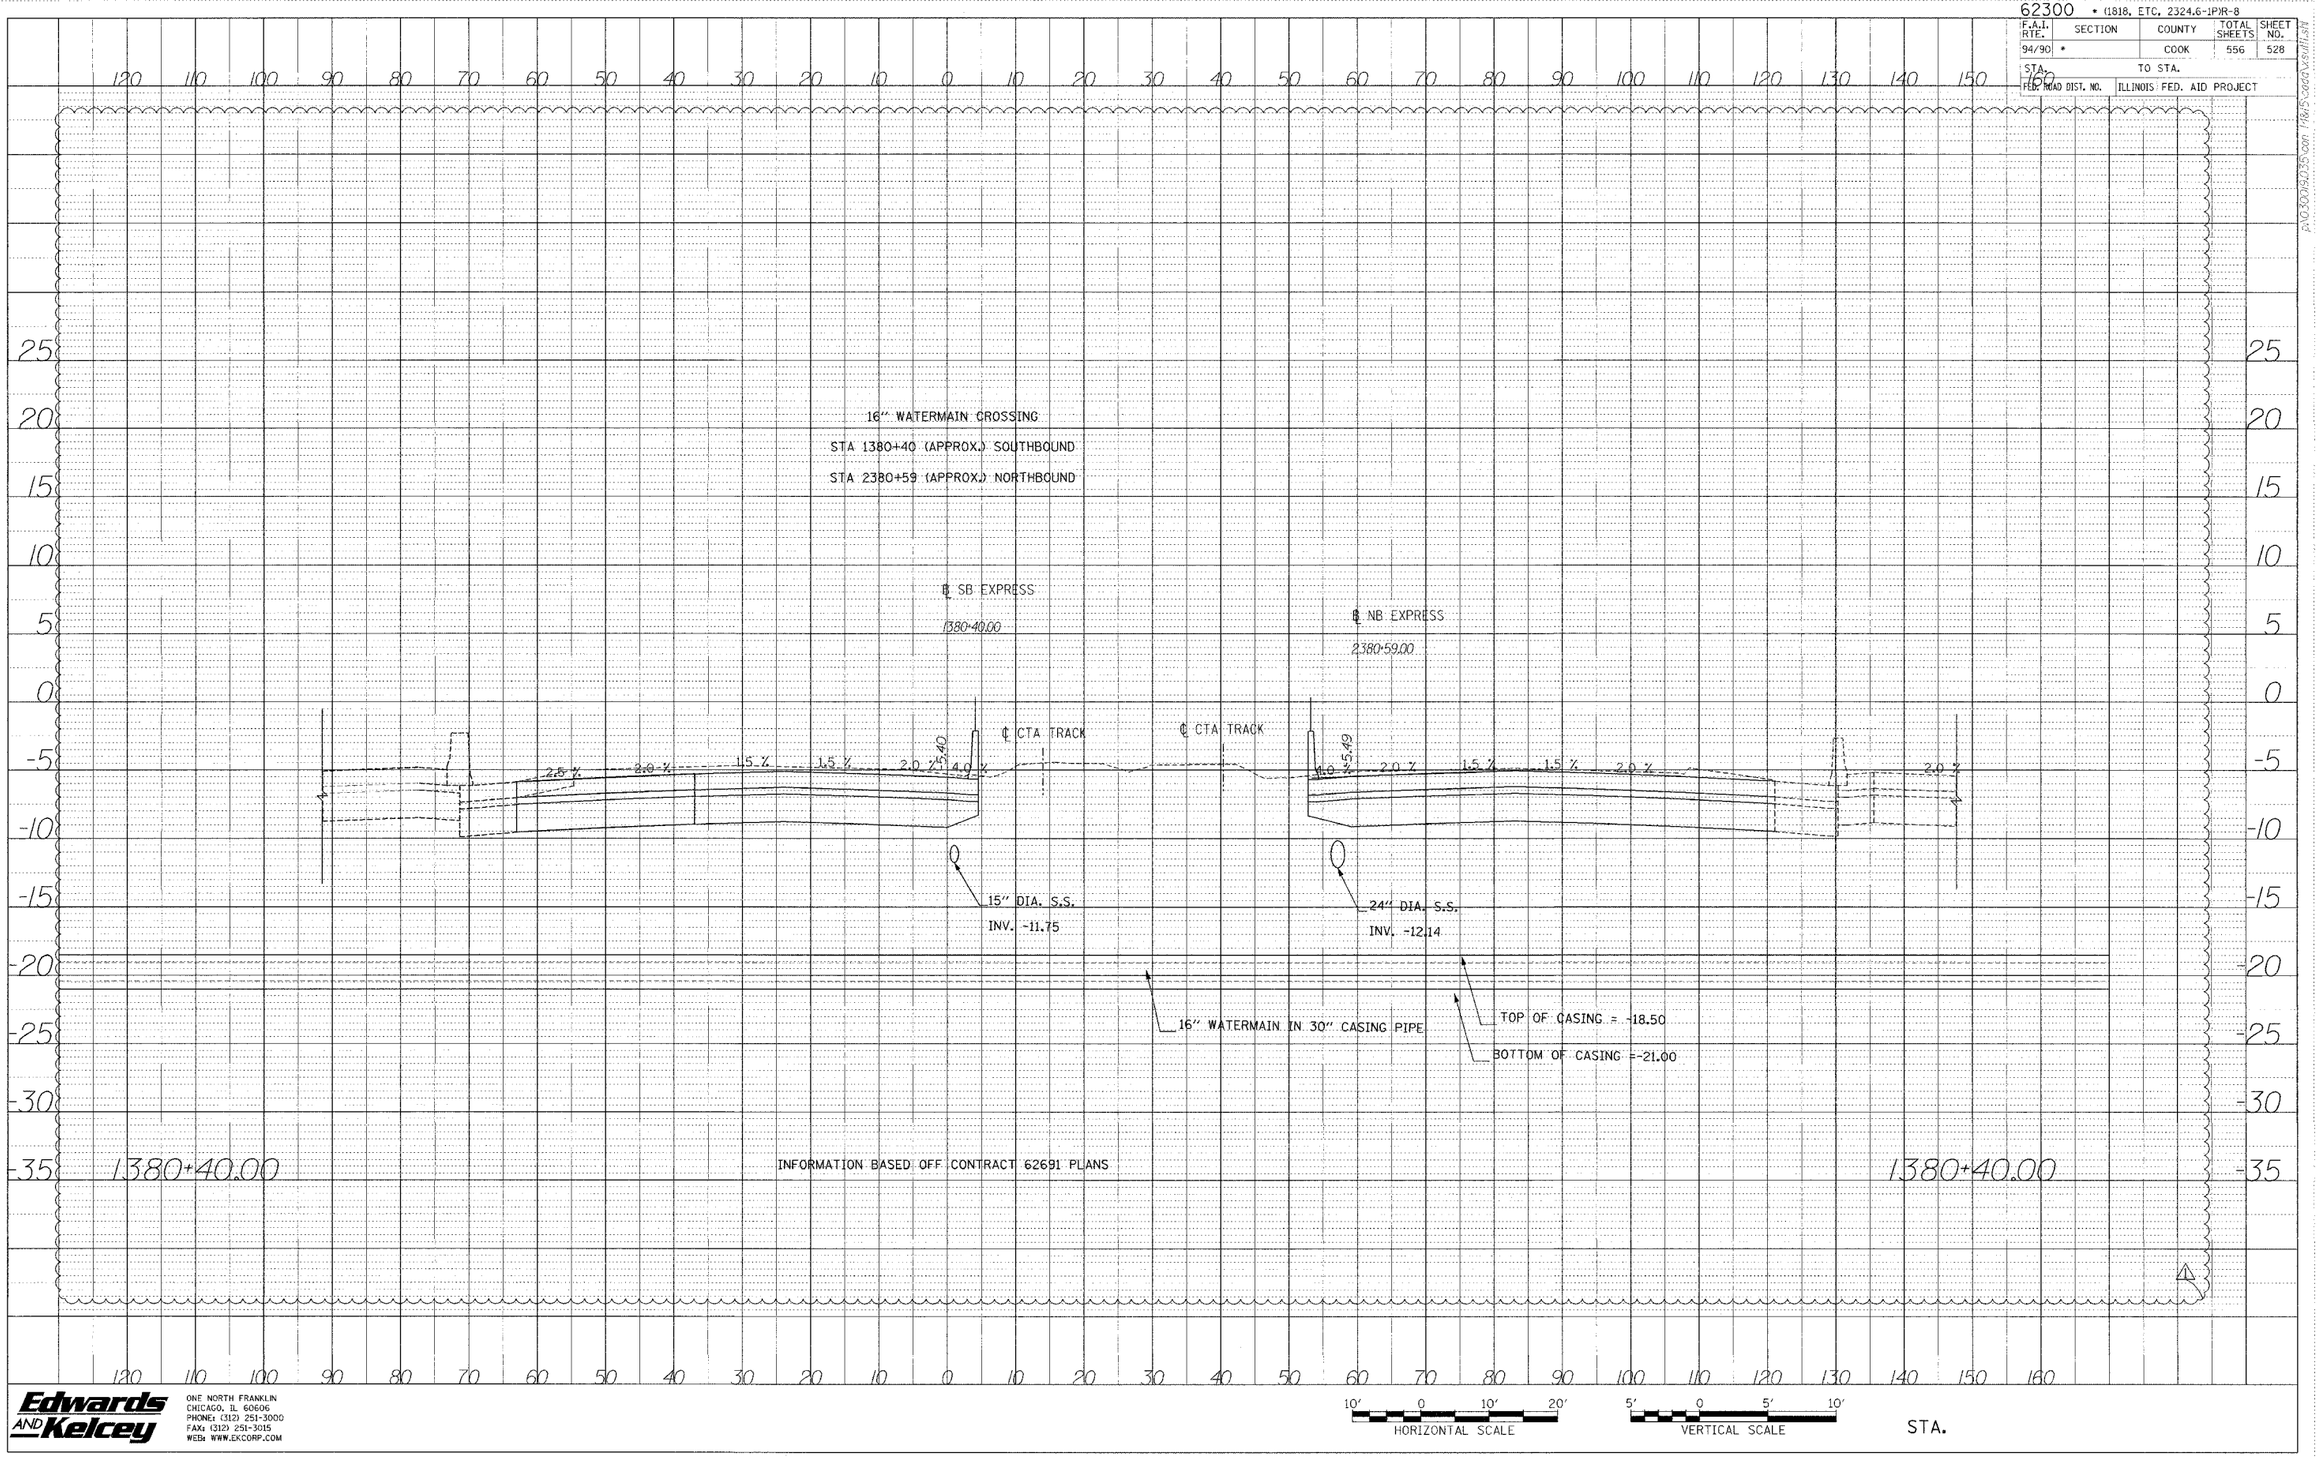

PROFILE
SURVEYED
PLOTTED
CROSSES
NOTE BOOK
GRADES CHECKED
ALIGNMENT
NO.
STRUCTURE
A97A-YRS CIPAG

Edwards AND Kelcey
ONE NORTH FRANKLIN
CHICAGO, IL 60606
PHONE: (312) 251-3000
FAX: (312) 251-3015
WEB: WWW.EKCORP.COM

p:\63019\2135.dgn 1/18/15 cadd\kesilt.sig