F.A.I. RTE.	SECTION	COUNTY	TOTAL SHEETS	SHEET NO.
94/90	*----------	COOK	598	269
STA.		TO STA.		
FED. ROAD DIST. NO.	ILLINOIS	FED. AID PROJECT		

62302 • (1818, ETC, 2324.6-1P)R-9

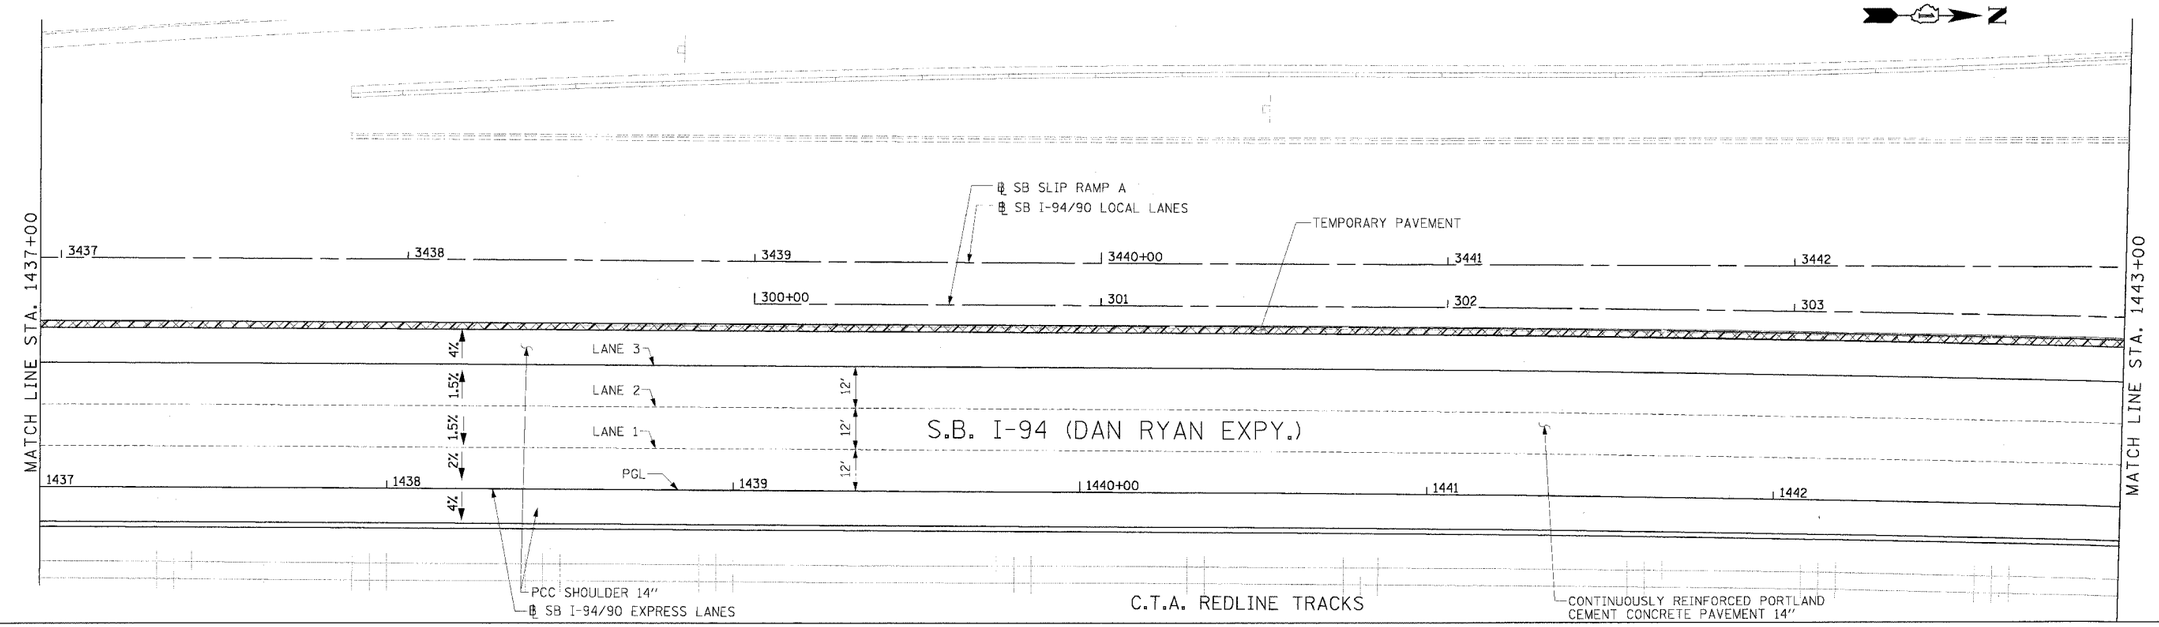

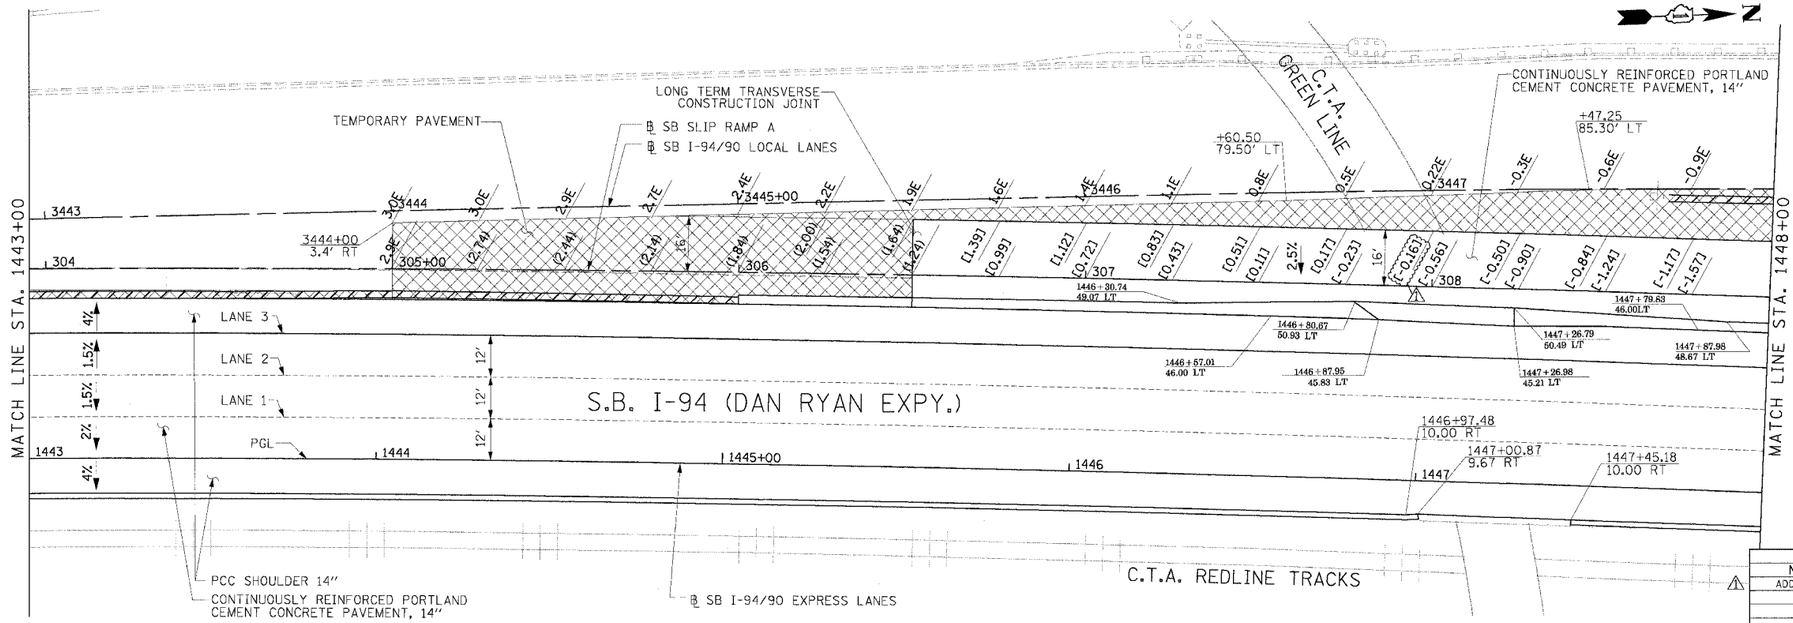

JT-7

Edwards AND Kelcey
ONE NORTH FRANKLIN
CHICAGO, IL 60606
PHONE: (312) 251-3000
FAX: (312) 251-3015
WEB: WWW.EKCORP.COM

LEGEND

#.##	ELEVATION STATIONED OFF OF ℄ SB I-94/90 EXPRESS LANES
(#.##)	ELEVATION STATIONED OFF OF ℄ SB I-94/90 LOCAL LANES
[#.##]	ELEVATION STATIONED OFF OF SLIP RAMP ALIGNMENT

NOTE:

1. PAVEMENT ELEVATIONS ALONG RAMPS, GORES AND IN AREAS OF SUPERELEVATION TRANSITION ARE PROVIDED AT 25' INTERVALS. FOR ALL OTHER ELEVATIONS, REFER TO PROFILE AND TYPICAL SECTIONS.

REVISIONS	
NAME	DATE
ADDENDUM 1	8/12/05

ILLINOIS DEPARTMENT OF TRANSPORTATION

F.A.I. 94/90 (DAN RYAN EXPRESSWAY)
31ST STREET TO 71ST STREET
SB EXPRESS LANE RECONSTRUCTION

PAVEMENT JOINTING AND ELEVATION PLAN
SOUTHBOUND STA. 1437+00 TO STA. 1448+00

SCALE: 0' 10' 20' 30' 40' 1"=20'
DRAWN BY: TAI
DATE: 7/7/05
CHECKED BY: PJM

08/10/2005 09:56:50 PM