PROFILE	SURVEYED	BY	DATE
	PLOTTED		
NOTE BOOK	GRADES CHECKED		
NO.	P.M. NOTED		
	STRUCTURE STATIONS CHKD		

Edwards AND Kelcey
ONE NORTH FRANKLIN
CHICAGO, IL 60606
PHONE (312) 553-6300
FAX (312) 263-3015
WEB: WWW.EKCORP.COM

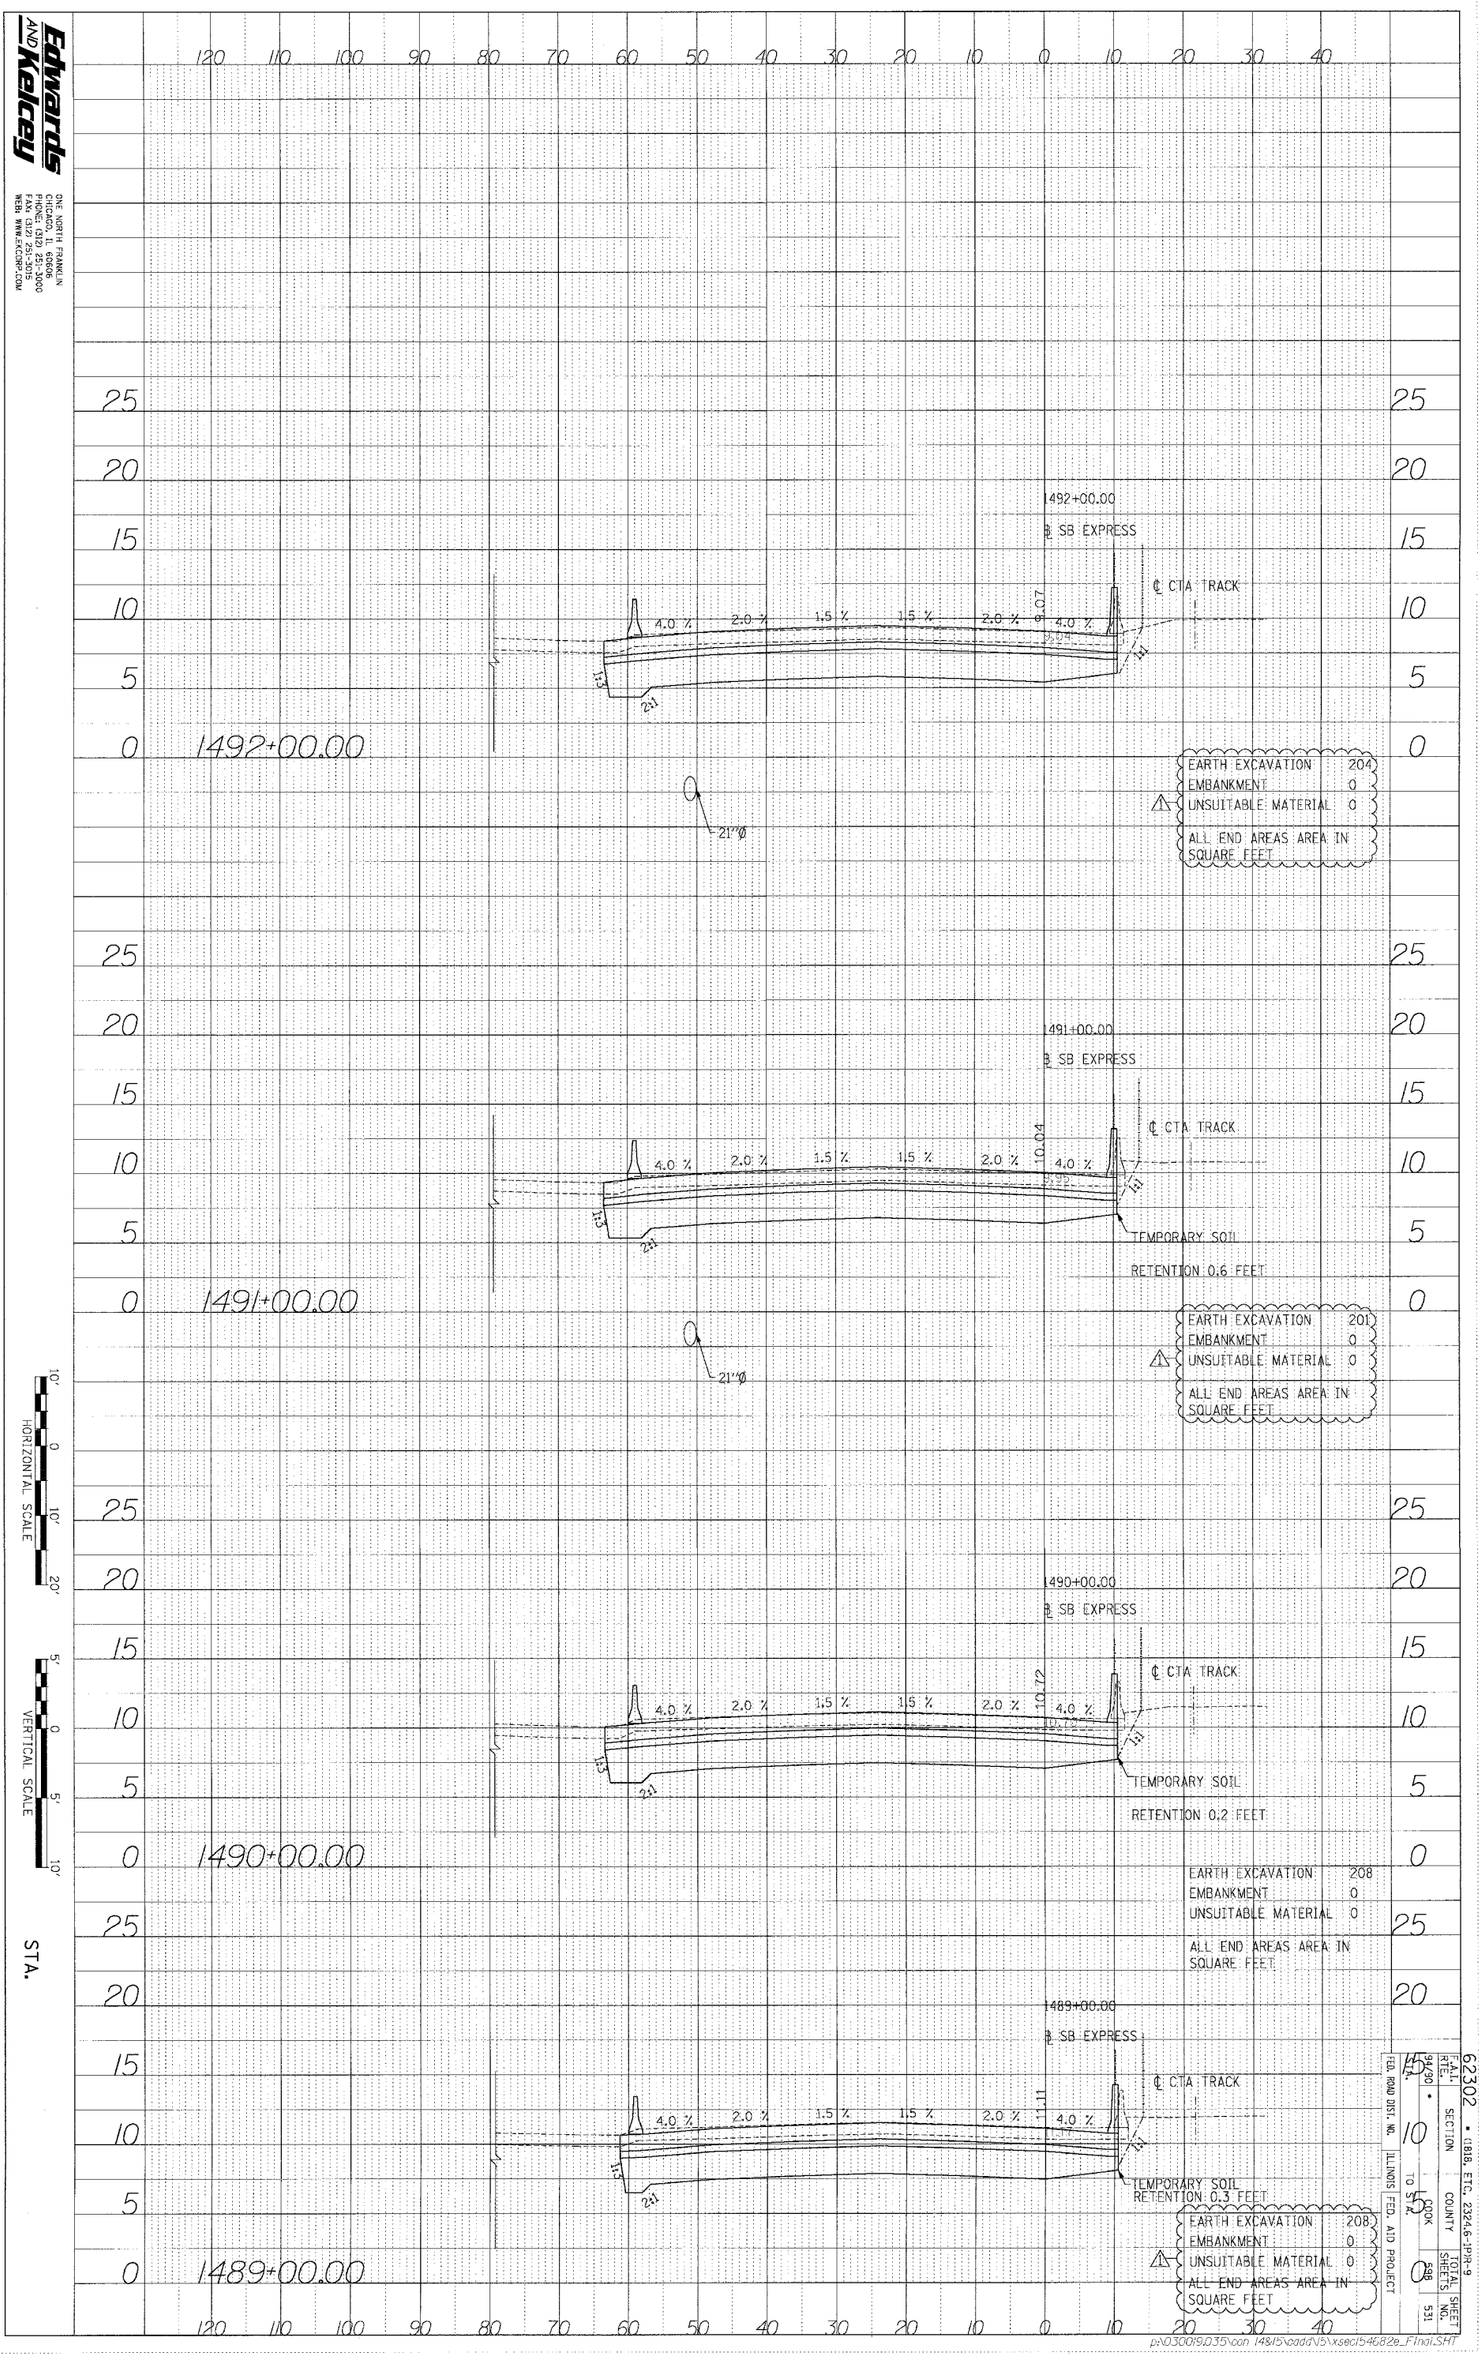

F.A.I. RTE.	SECTION	COUNTY	TOTAL SHEETS	SHEET NO.
94/90	10	COOK	531	531
STATE OF ILLINOIS FED. AID PROJECT				

62302 • 1818, ETC, 2324&6-1PP1-9

p:\030019\035\con 1481\5\cadd\5\xsec154682e_Final.SHT