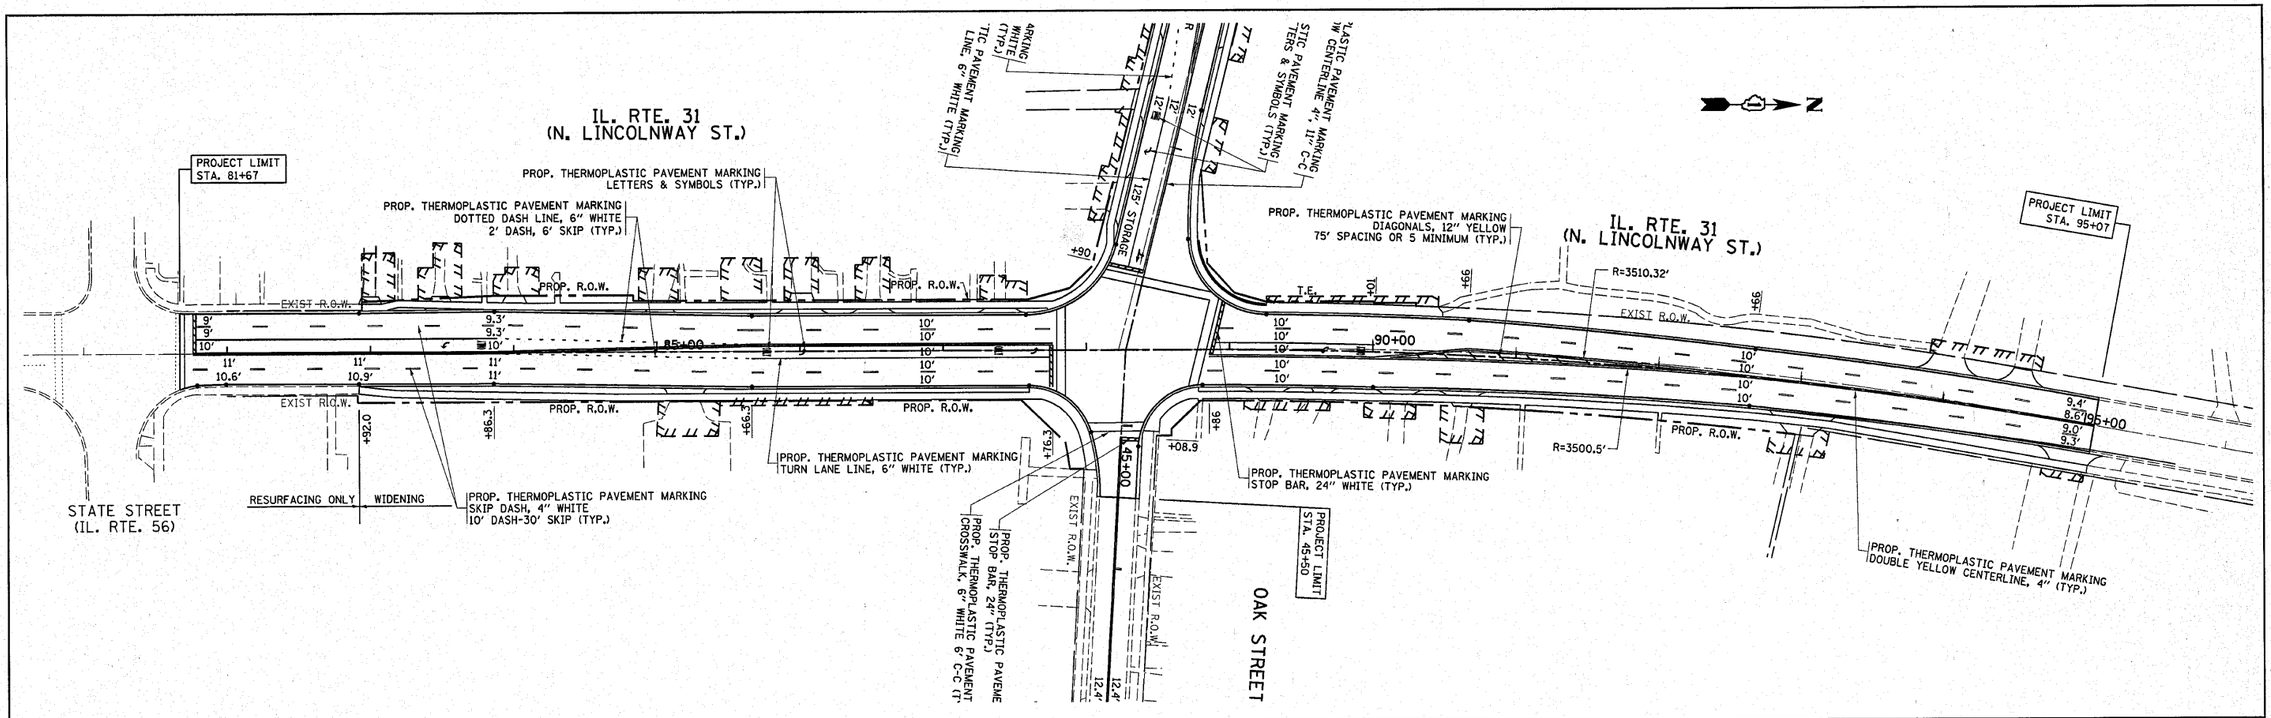

FILE NAME = c:\pw_work\PWIDOT\QURESHIYA\d0111275\P1@603-sht-pmk.dgn	USER NAME = qureshiya	DESIGNED -	REVISED -
		DRAWN -	REVISED -
	PLOT SCALE = 50.000 ' / IN.	CHECKED -	REVISED -
	PLOT DATE = 4/6/2010	DATE -	REVISED -

STATE OF ILLINOIS
DEPARTMENT OF TRANSPORTATION

IL. RTE. 31 @ OAK ST.
PROPOSED PAVEMENT MARKING PLAN

SCALE: 1"=50' | SHEET NO. OF SHEETS | STA. | TO STA.

F.A.U. RTE.	SECTION	COUNTY	TOTAL SHEETS	SHEET NO.
3887	A-R-N-1	KANE	77	36
		CONTRACT NO. 62914		
	ILLINOIS FED. AID PROJECT			