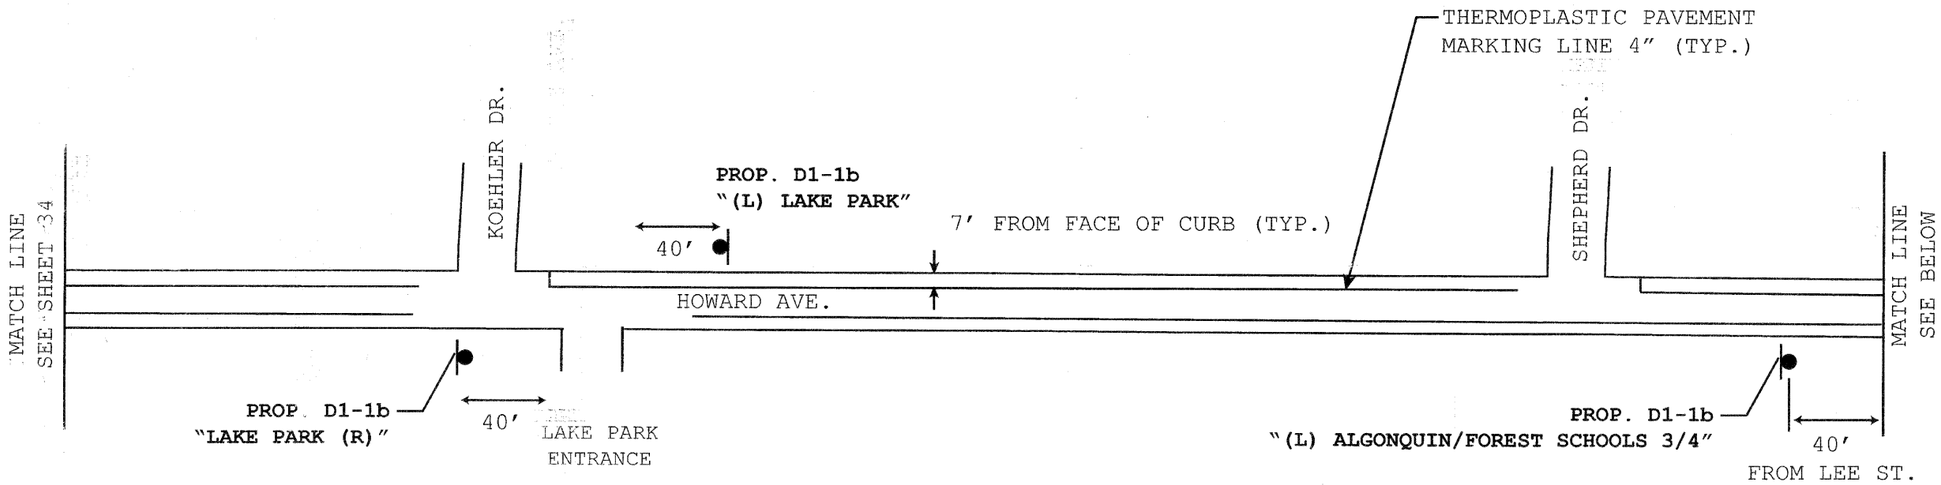

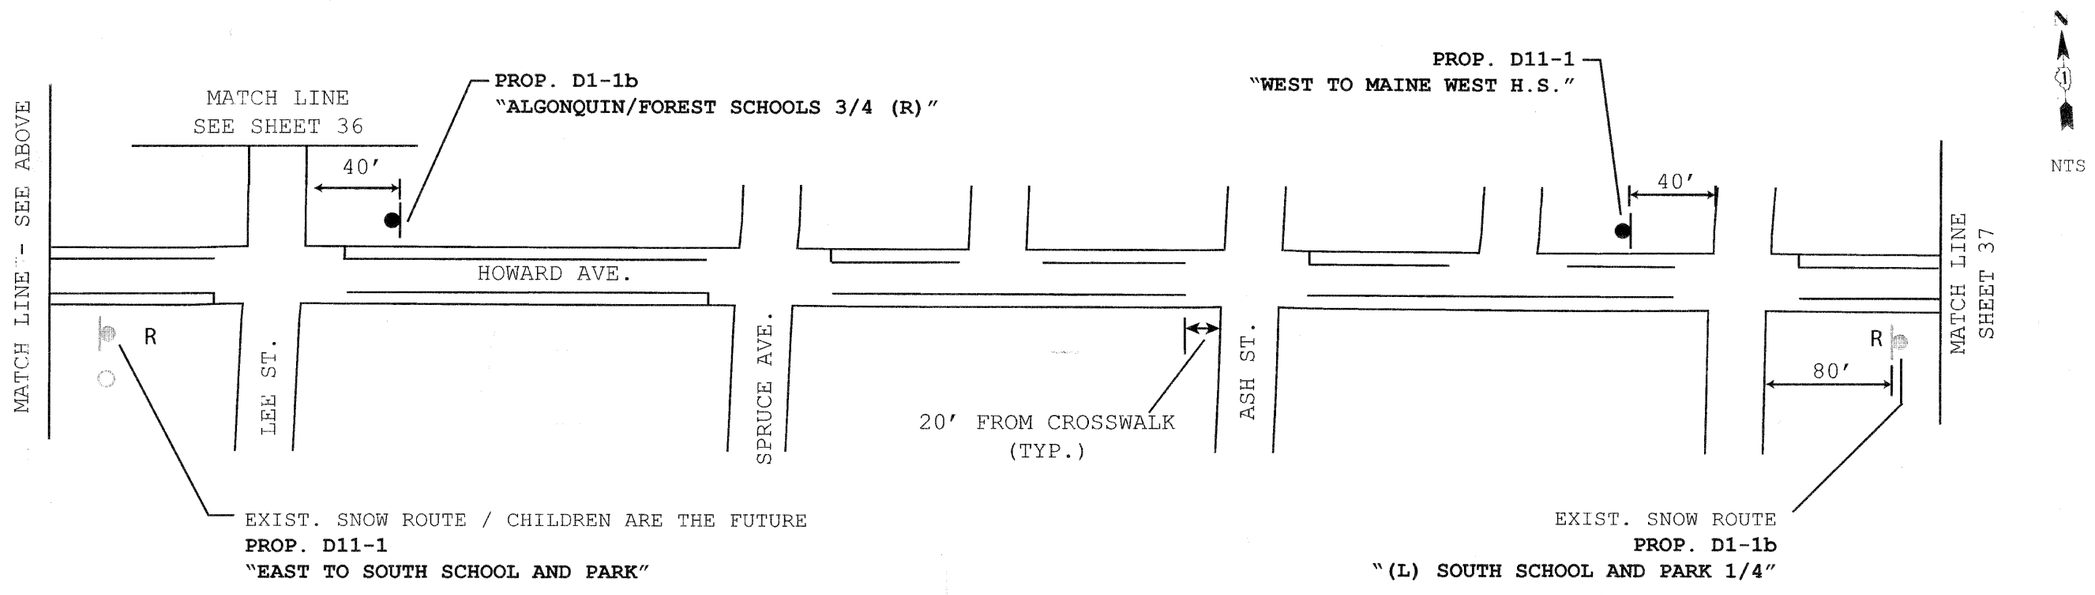

TYLIN INTERNATIONAL		DESIGNED - SM DRAWN - TG CHECKED - DAJ DATE 04/26/10	REVISED - REVISED - REVISED - REVISED -	CITY OF DES PLAINES STAGE 1 BIKE NETWORK	SIGNING PLAN HOWARD AVENUE	F.A. RTE.	SECTION 09-00208-00-BT
						COUNTY COOK	TOTAL SHEETS 51
						SHEET NO. 35	
						CONTRACT NO. 63359	
						FED. ROAD DIST. NO. 1	ILLINOIS FED. AID PROJECT