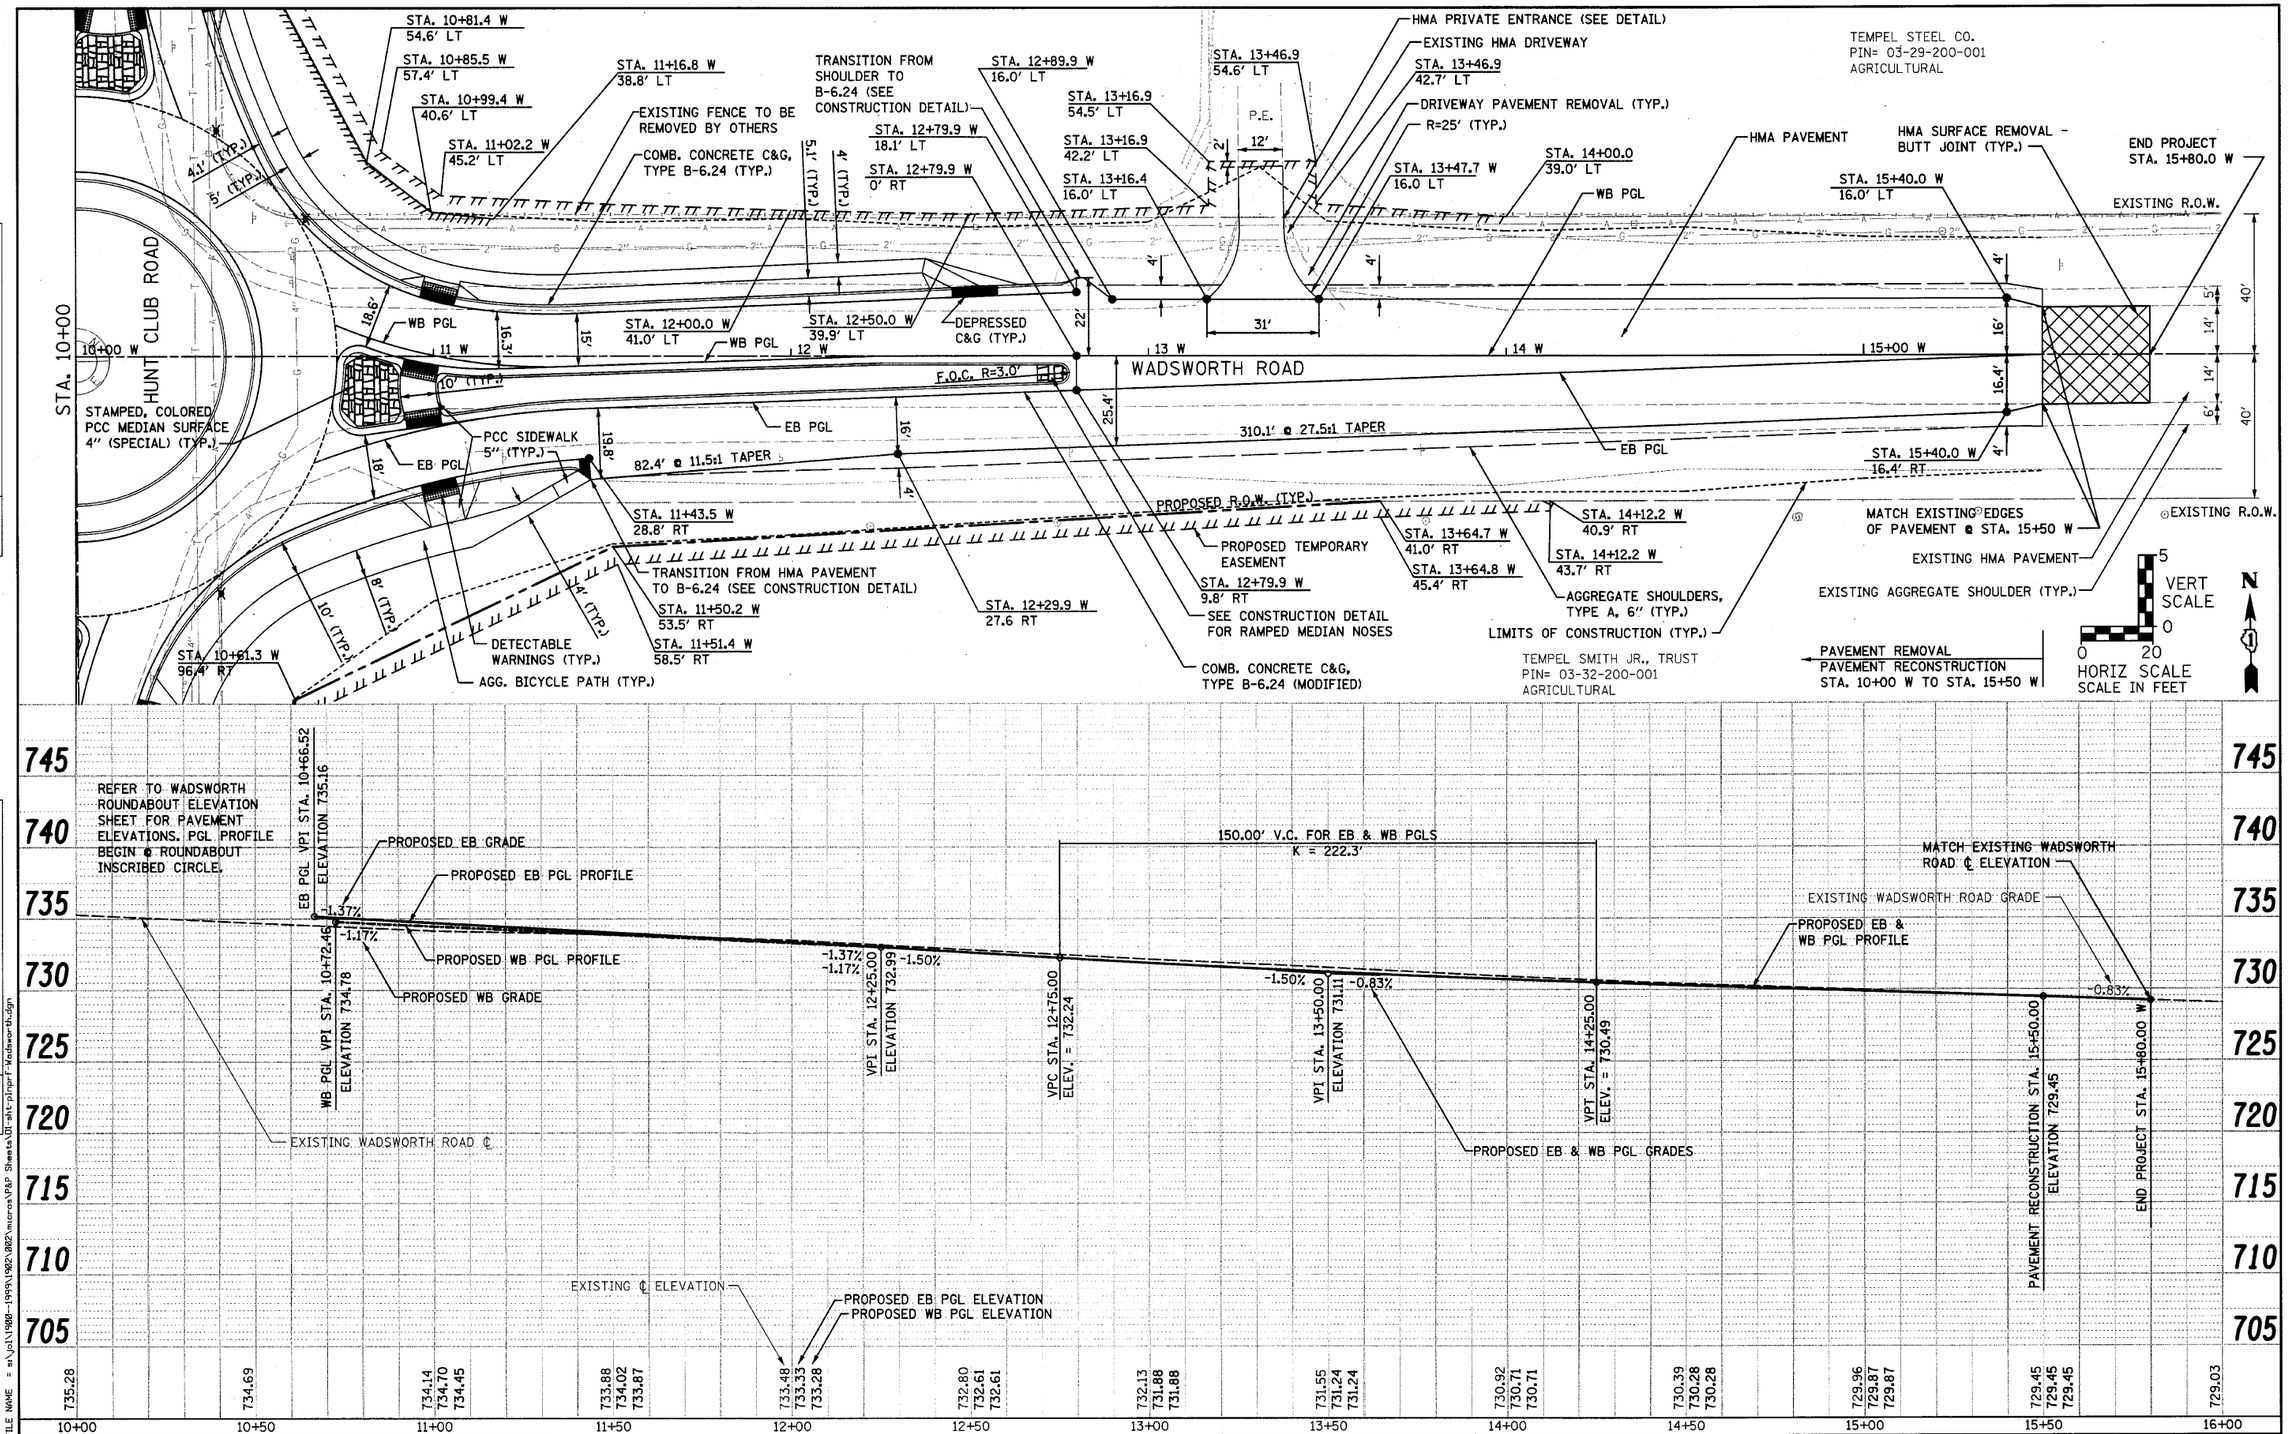


PLAN — SURVEYED, PLOTTED, ALL CURVE DATA CHECKED, NOTE BOOK, NO., DATE, BY

PROFILE — SURVEYED, PLOTTED, GRADES CHECKED, NOTE BOOK, NO., STRUCTURE NOTATIONS CHKD

FILE NAME = e:\pal\1908--1999\1902\002\micros\P&P Sheets\DI-sht-plngrf-Wadsworth.dgn

| | | | |
|---|---|---|---|
| STRAND ASSOCIATES, INC. ENGINEERS — 1170 SOUTH HOUBOLT ROAD, JOLIET, ILLINOIS 60431, (815) 744-4200 | USER NAME = saran | DESIGNED - MAG | REVISED - |
| | | CHECKED - RKK | REVISED - |
| | PLOT SCALE = 20.0000 ' / IN. | DRAWN - VLF | REVISED - |
| | PLOT DATE = 4/1/2212 | CHECKED - RKK | REVISED - |

**STATE OF ILLINOIS**
**DEPARTMENT OF TRANSPORTATION**

**WADSWORTH ROAD PLAN AND PROFILE**

SCALE: AS SHOWN | SHEET NO. OF SHEETS | STA. 10+00 TO STA. 16+00

| F.A. RTE. | SECTION | COUNTY | TOTAL SHEETS | SHEET NO. |
|---|---|---|---|---|
| 2661 | 02-00076-13-CH | LAKE | 177 | 46 |
| | | CONTRACT NO. 63457 | | |

FED. ROAD DIST. NO. 1 | ILLINOIS | FED. AID PROJECT