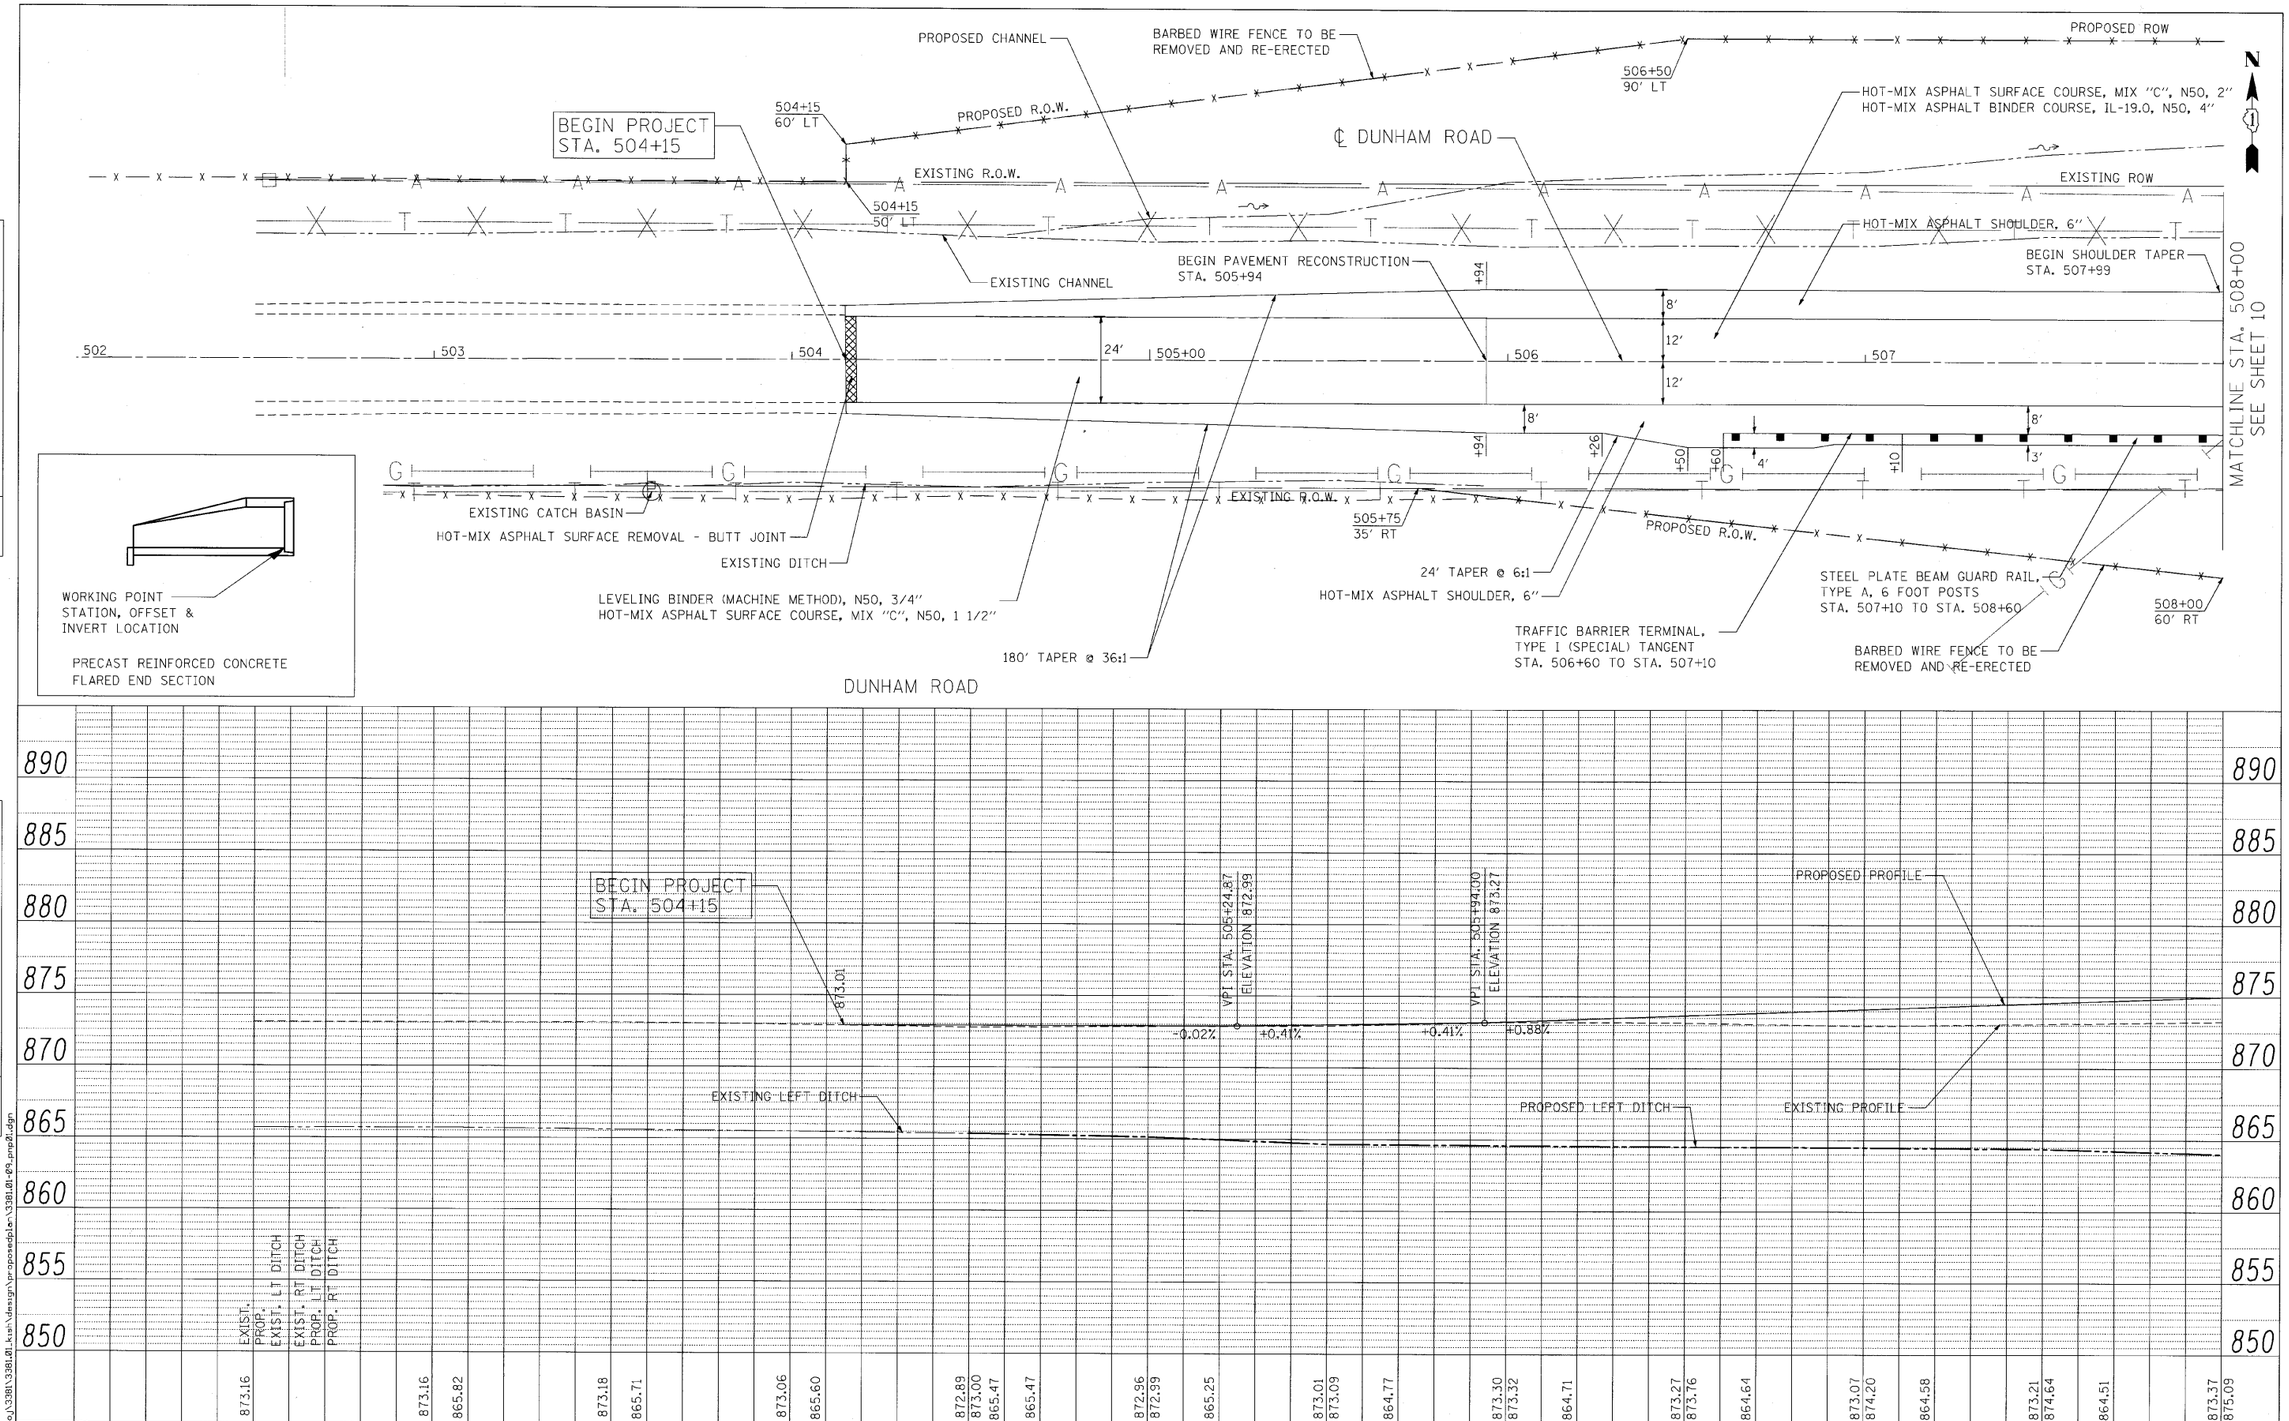

PLAN — NOTE BOOK NO. — SURVEYED — PLOTTED — ALIGNMENT CHECKED — RT. OF WAY CHECKED — CADD FILE NAME — BY — DATE

PROFILE — NOTE BOOK NO. — SURVEYED — PLOTTED — GRADES CHECKED — B.M. NOTED — STRUCTURE NOTAT'NS CHKD — BY — DATE

FILE NAME = n:\proj\3381\3381.01.kish\design\proposedplan\3381.01-09_pnp01.dgn

Ciorba Group, Inc. CONSULTING ENGINEERS 5507 North Cumberland Avenue, Suite 402 Chicago, Illinois 60656 Tel. 773.775.4009 Fax 773.775.4014	USER NAME = espina	DESIGNED - CLG	REVISED - 8/02/2010	MCHENRY COUNTY DIVISION OF TRANSPORTATION	PROPOSED PLAN AND PROFILE
		DRAWN - EPS	REVISED -		
	PLOT SCALE = 20.0000 ' / IN.	CHECKED - MJL	REVISED -		
	PLOT DATE = 8/2/2010	DATE - 6/18/2010	REVISED -		SCALE: 1" = 20' SHEET NO. OF SHEETS STA. TO STA.

F.A.S. RTE.	SECTION	COUNTY	TOTAL SHEETS	SHEET NO.
1233	06-00321-00-BR	McHENRY	48	9
		CONTRACT NO. 63516		
FED. ROAD DIST. NO. 1	ILLINOIS	FED. AID PROJECT		