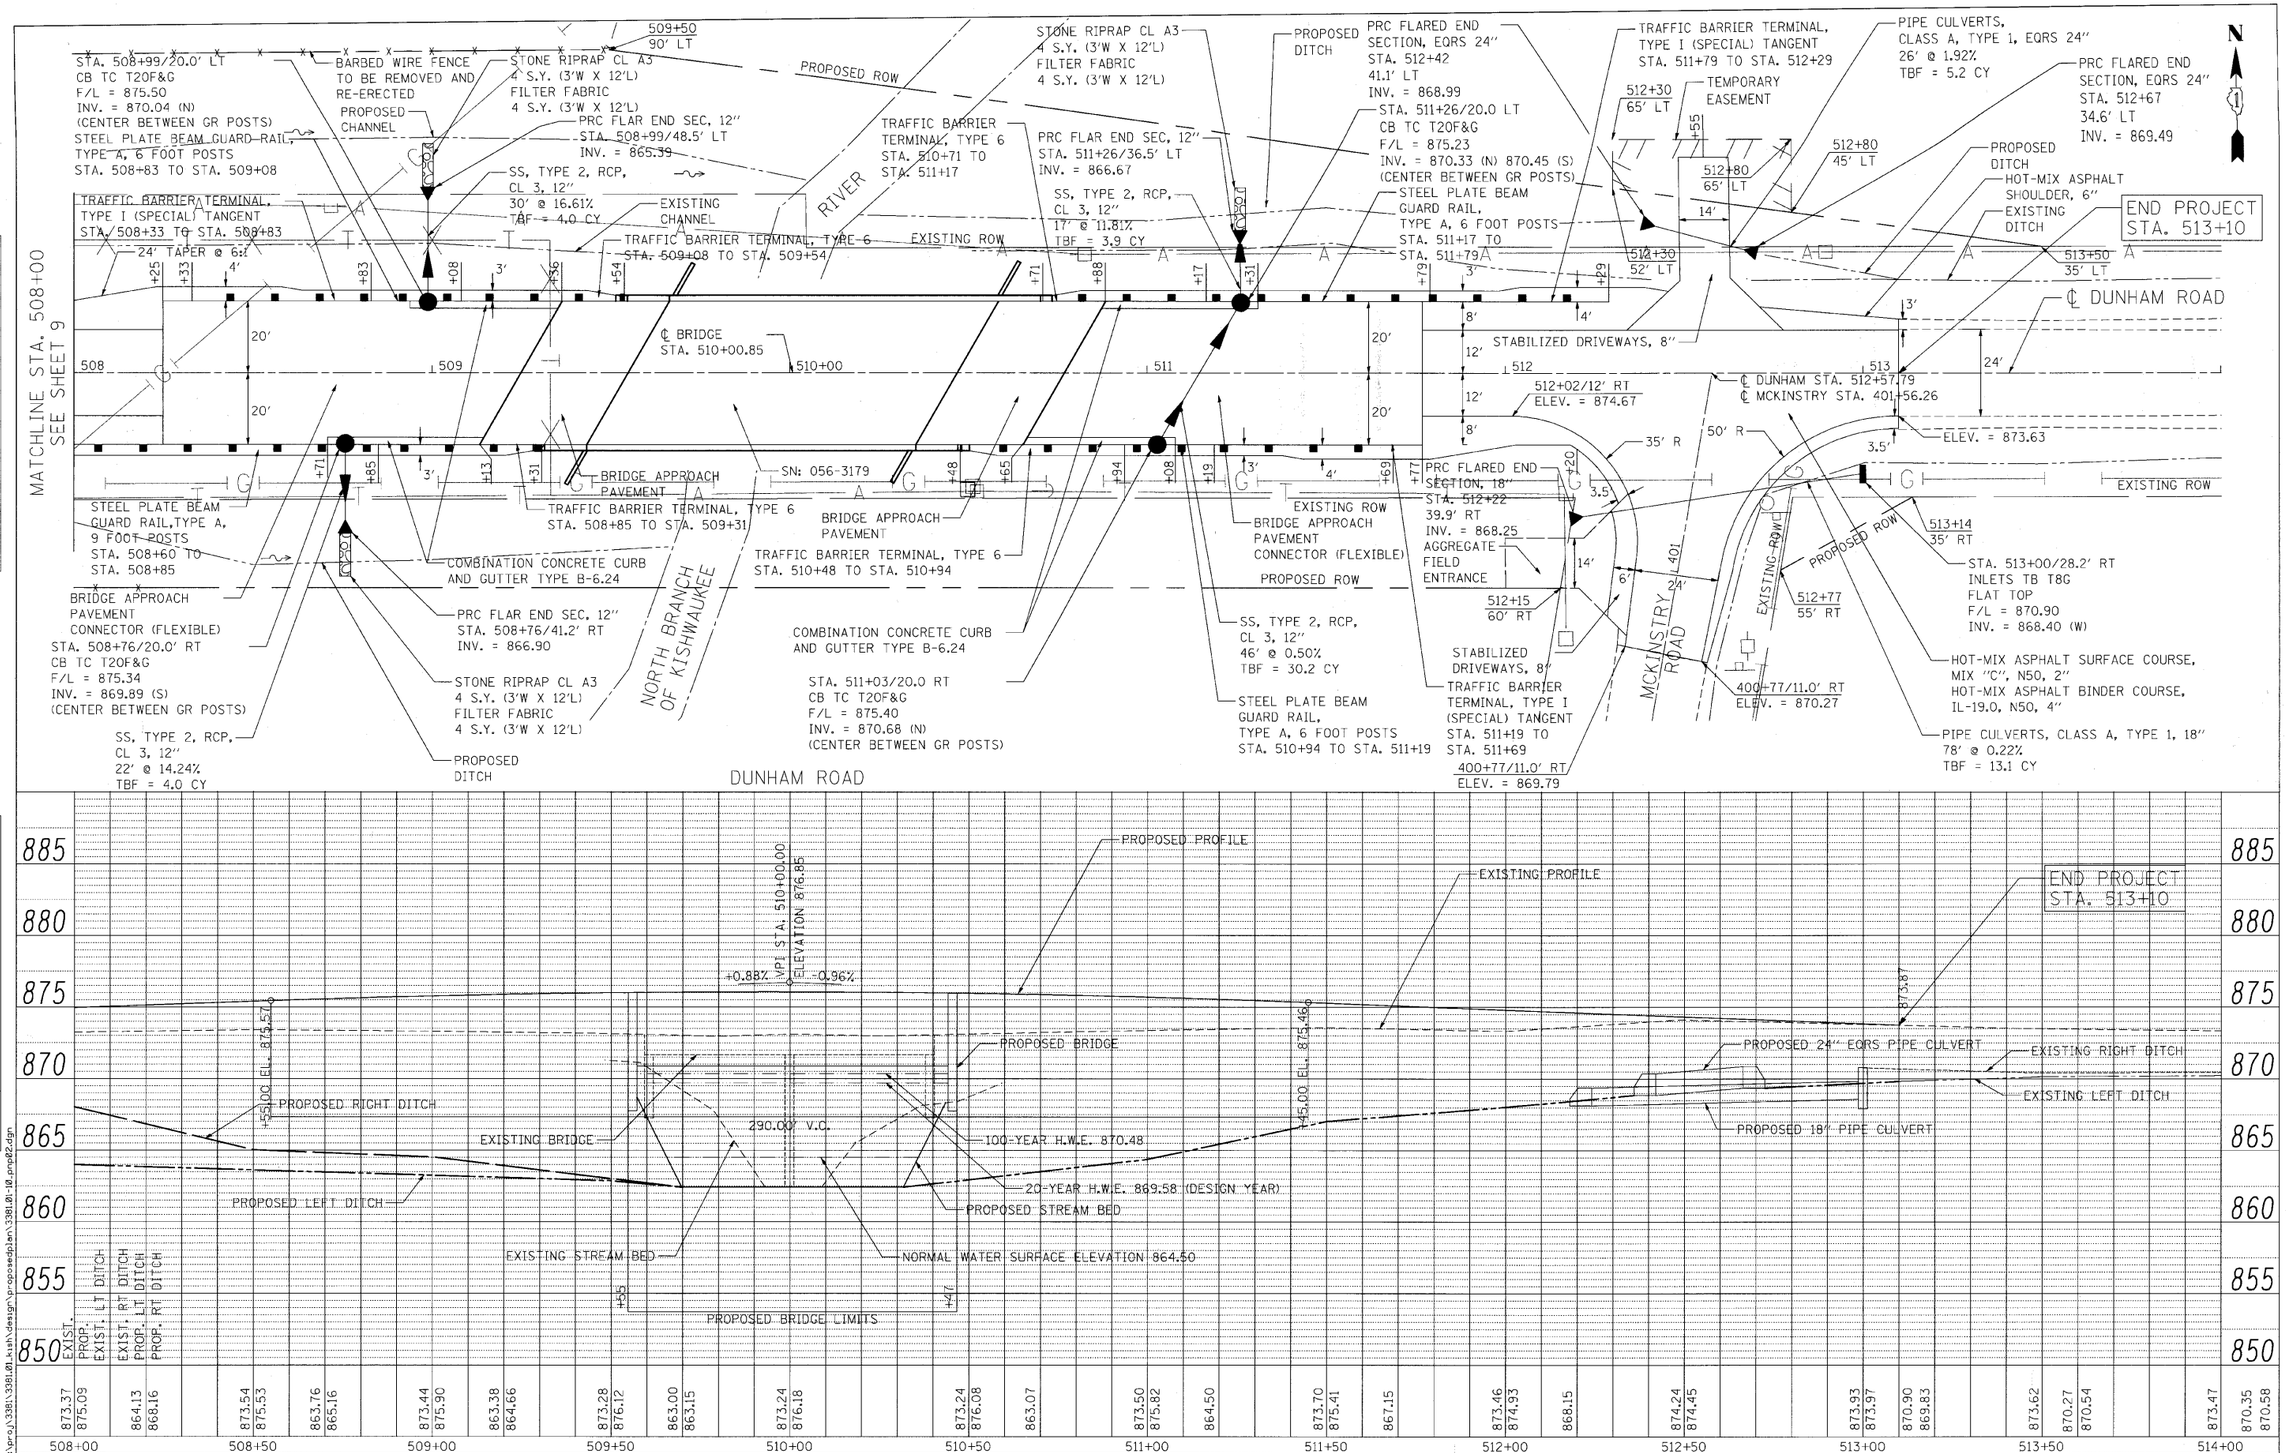

PLAN

NOTE BOOK NO.	SURVEYED	PLANNED	ALIGNMENT	R/W STAKED	CADD FILE NAME	CHECKED	BY	DATE

PROFILE

NOTE BOOK NO.	SURVEYED	PLANNED	R/W STAKED	STRUCTURE NOTATIONS	CHKD	BY	DATE

FILE NAME = c:\pwworking\338l\01\kash\design\proposedplan\338l01-10_proposedp2.dgn

Ciorba Group, Inc.
CONSULTING ENGINEERS
5507 North Cumberland Avenue, Suite 402
Chicago, Illinois 60656
Tel. 773.775.4009 Fax 773.775.4014

USER NAME = espino	DESIGNED - CLG	REVISED - 8/02/2010	
	DRAWN - EPS	REVISED -	
PLOT SCALE = 20.0000 ' / IN.	CHECKED - MJL	REVISED -	
PLOT DATE = 8/30/2010	DATE - 6/18/2010	REVISED -	

MCHENRY COUNTY DIVISION OF TRANSPORTATION

PROPOSED PLAN AND PROFILE

SCALE: 1" = 20' | SHEET NO. OF SHEETS | STA. TO STA.

F.A.S. RTE.	SECTION	COUNTY	TOTAL SHEETS	SHEET NO.
1233	06-00321-00-BR	McHENRY	48	10
		CONTRACT NO. 63516		

FED. ROAD DIST. NO. 1 | ILLINOIS | FED. AID PROJECT