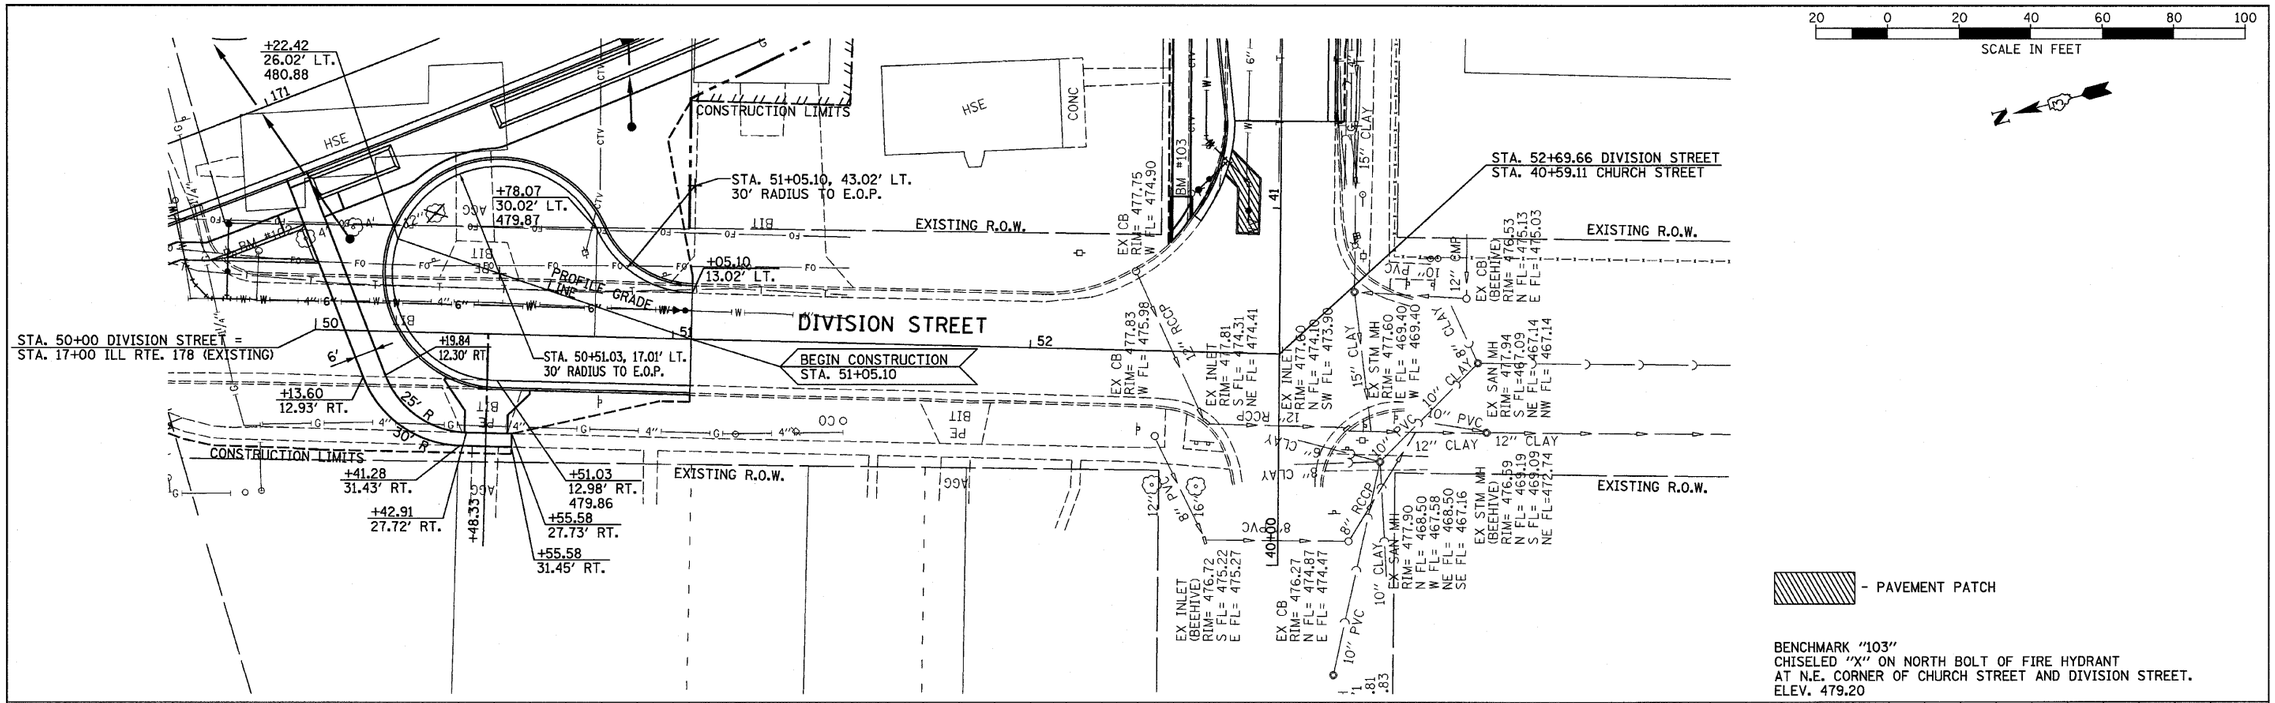

FILE NAME = D366547-SHT-PLNPRF50-53.DGN	USER NAME = ---	DESIGNED - JKC	REVISED - ___
		DRAWN - LAG	REVISED - ___
	PLOT SCALE = 1"=20'	CHECKED - JKC	REVISED - ___
	PLOT DATE = 08/10	DATE - 08/10	REVISED - ___

STATE OF ILLINOIS
DEPARTMENT OF TRANSPORTATION

PLAN AND PROFILE - DIVISION STREET

SCALE: 1"=20' | SHEET NO. __ OF ___ SHEETS | STA. 50+00 TO STA. 52+69.66

F.A.S. RTE.	SECTION	COUNTY	TOTAL SHEETS	SHEET NO.
1279	6R,B	LASALLE	190	31
		CONTRACT NO. 66547		

FED. ROAD DIST. NO. _ | ILLINOIS | FED. AID PROJECT