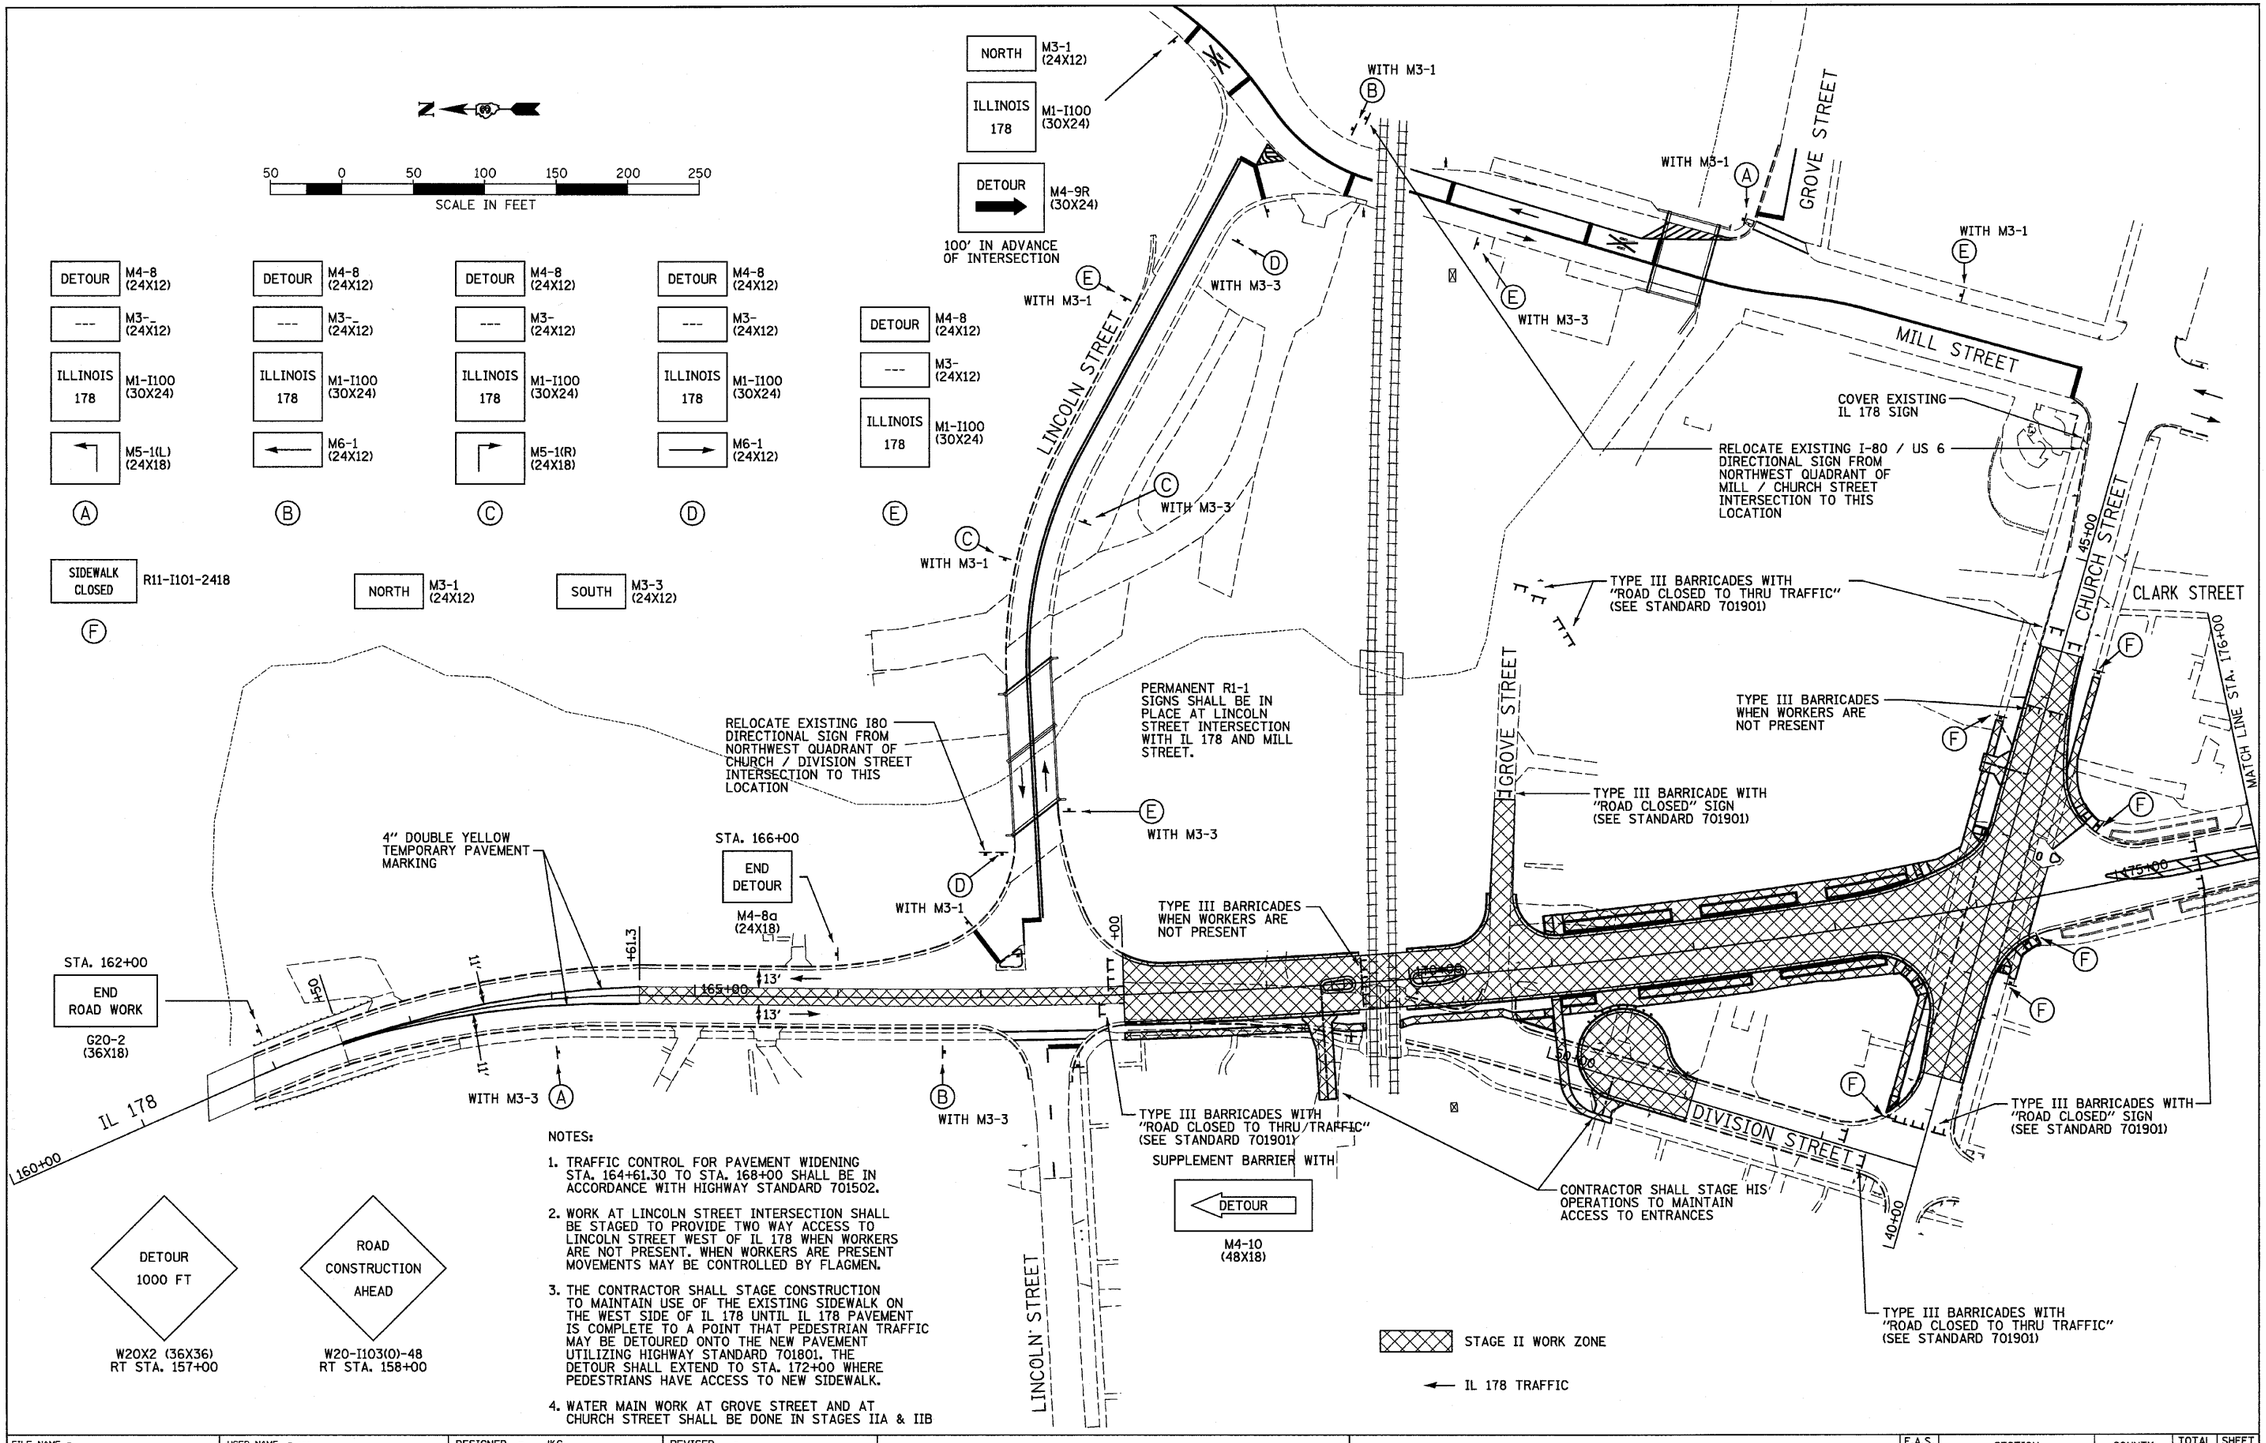

NOTES:

1. TRAFFIC CONTROL FOR PAVEMENT WIDENING STA. 164+61.30 TO STA. 168+00 SHALL BE IN ACCORDANCE WITH HIGHWAY STANDARD 701502.
2. WORK AT LINCOLN STREET INTERSECTION SHALL BE STAGED TO PROVIDE TWO WAY ACCESS TO LINCOLN STREET WEST OF IL 178 WHEN WORKERS ARE NOT PRESENT. WHEN WORKERS ARE PRESENT MOVEMENTS MAY BE CONTROLLED BY FLAGMEN.
3. THE CONTRACTOR SHALL STAGE CONSTRUCTION TO MAINTAIN USE OF THE EXISTING SIDEWALK ON THE WEST SIDE OF IL 178 UNTIL IL 178 PAVEMENT IS COMPLETE TO A POINT THAT PEDESTRIAN TRAFFIC MAY BE DETOURED ONTO THE NEW PAVEMENT UTILIZING HIGHWAY STANDARD 701801. THE DETOUR SHALL EXTEND TO STA. 172+00 WHERE PEDESTRIANS HAVE ACCESS TO NEW SIDEWALK.
4. WATER MAIN WORK AT GROVE STREET AND AT CHURCH STREET SHALL BE DONE IN STAGES IIA & IIB

FILE NAME = D366547-SHT-STAGE2B.DGN	USER NAME = ---	DESIGNED - JKC	REVISED - ---
		DRAWN - LAG	REVISED - ---
	PLOT SCALE = 1"=50'	CHECKED - JKC	REVISED - ---
	PLOT DATE = 08/10	DATE - 08/10	REVISED - ---

STATE OF ILLINOIS
DEPARTMENT OF TRANSPORTATION

IL RTE 178 (RELOCATED)
STAGE IIB CONSTRUCTION AND TRAFFIC CONTROL PLANS

SCALE: 1"=50' | SHEET NO. __ OF ___ SHEETS | STA. 160+00 TO STA. 176+00

F.A.S. RTE.	SECTION	COUNTY	TOTAL SHEETS	SHEET NO.
1279	6R,B	LASALLE	190	40
		CONTRACT NO. 66547		
FED. ROAD DIST. NO. -	ILLINOIS	FED. AID PROJECT		