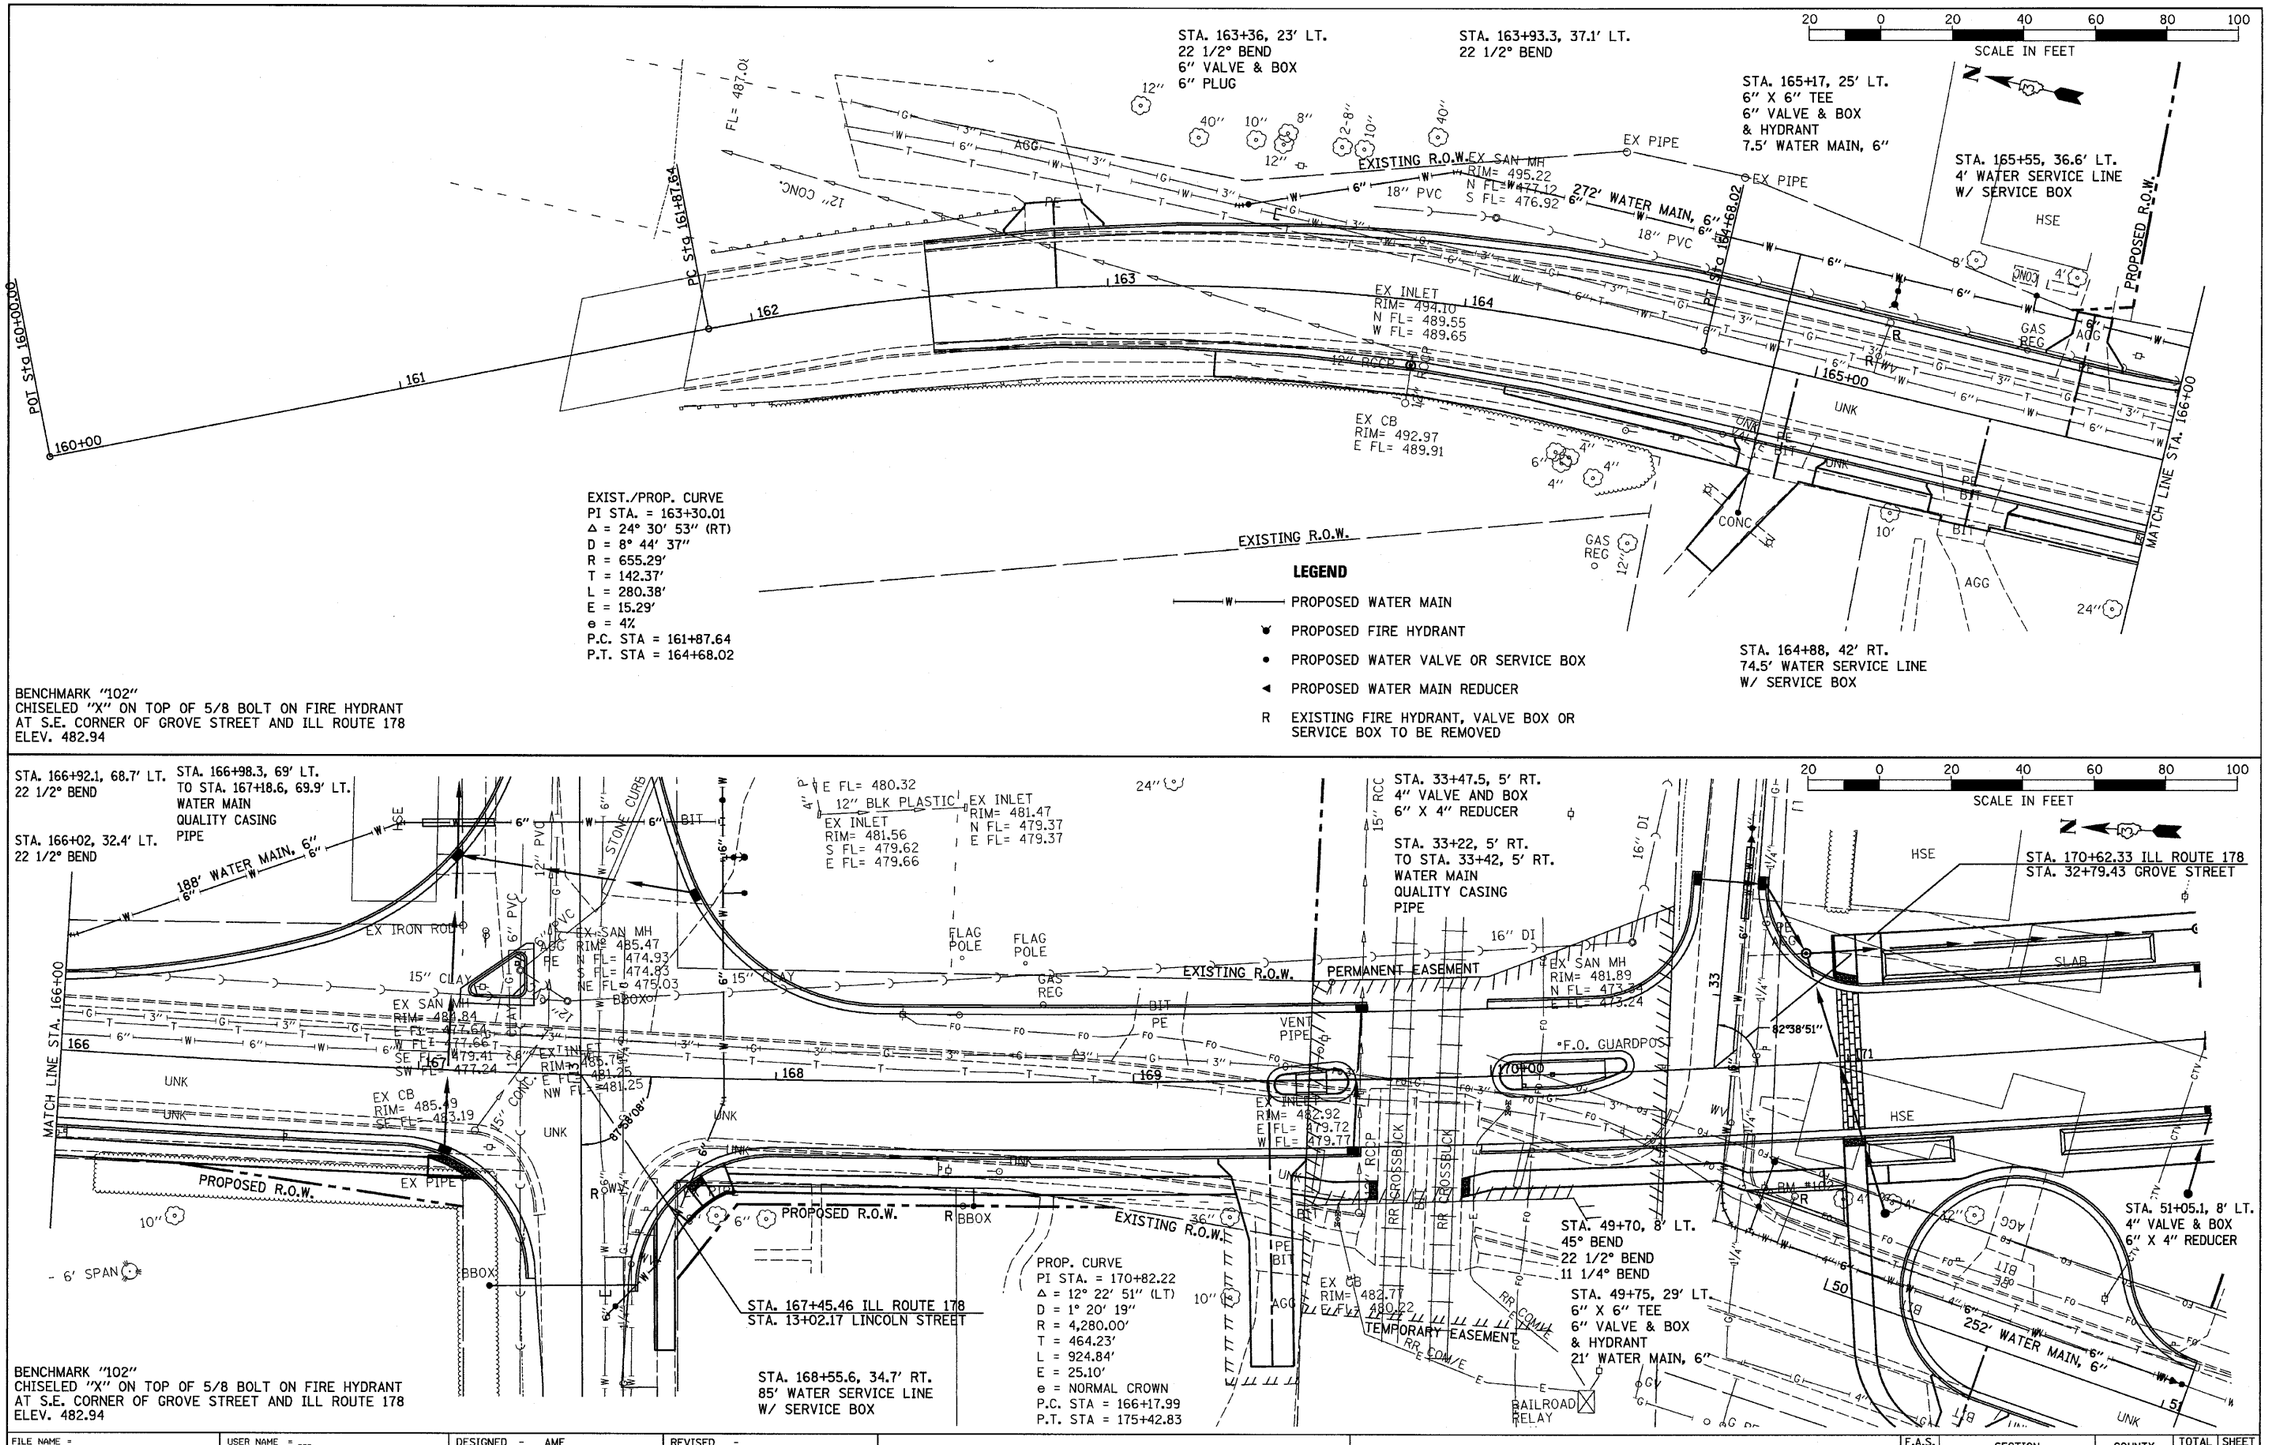


| | | | |
|---|---|---|---|
| FILE NAME = D366547-SHT-WM162-172.DGN | USER NAME = --- | DESIGNED - AMF | REVISED - |
| | | DRAWN - LAG | REVISED - |
| | PLOT SCALE = 1'=20' | CHECKED - JKC | REVISED - |
| | PLOT DATE = 08/10 | DATE - 08/10 | REVISED - |

**STATE OF ILLINOIS**
**DEPARTMENT OF TRANSPORTATION**

**WATER MAIN IMPROVEMENTS – IL RTE 178 (RELOCATED)**

SCALE: 1"=20' | SHEET NO. OF SHEETS | STA. 160+00 TO STA. 172+00

| F.A.S. RTE. | SECTION | COUNTY | TOTAL SHEETS | SHEET NO. |
|---|---|---|---|---|
| 1279 | 6R,B | LASALLE | 190 | 60 |
| | | CONTRACT NO. 66547 | | |
| | ILLINOIS FED. AID PROJECT | | | |