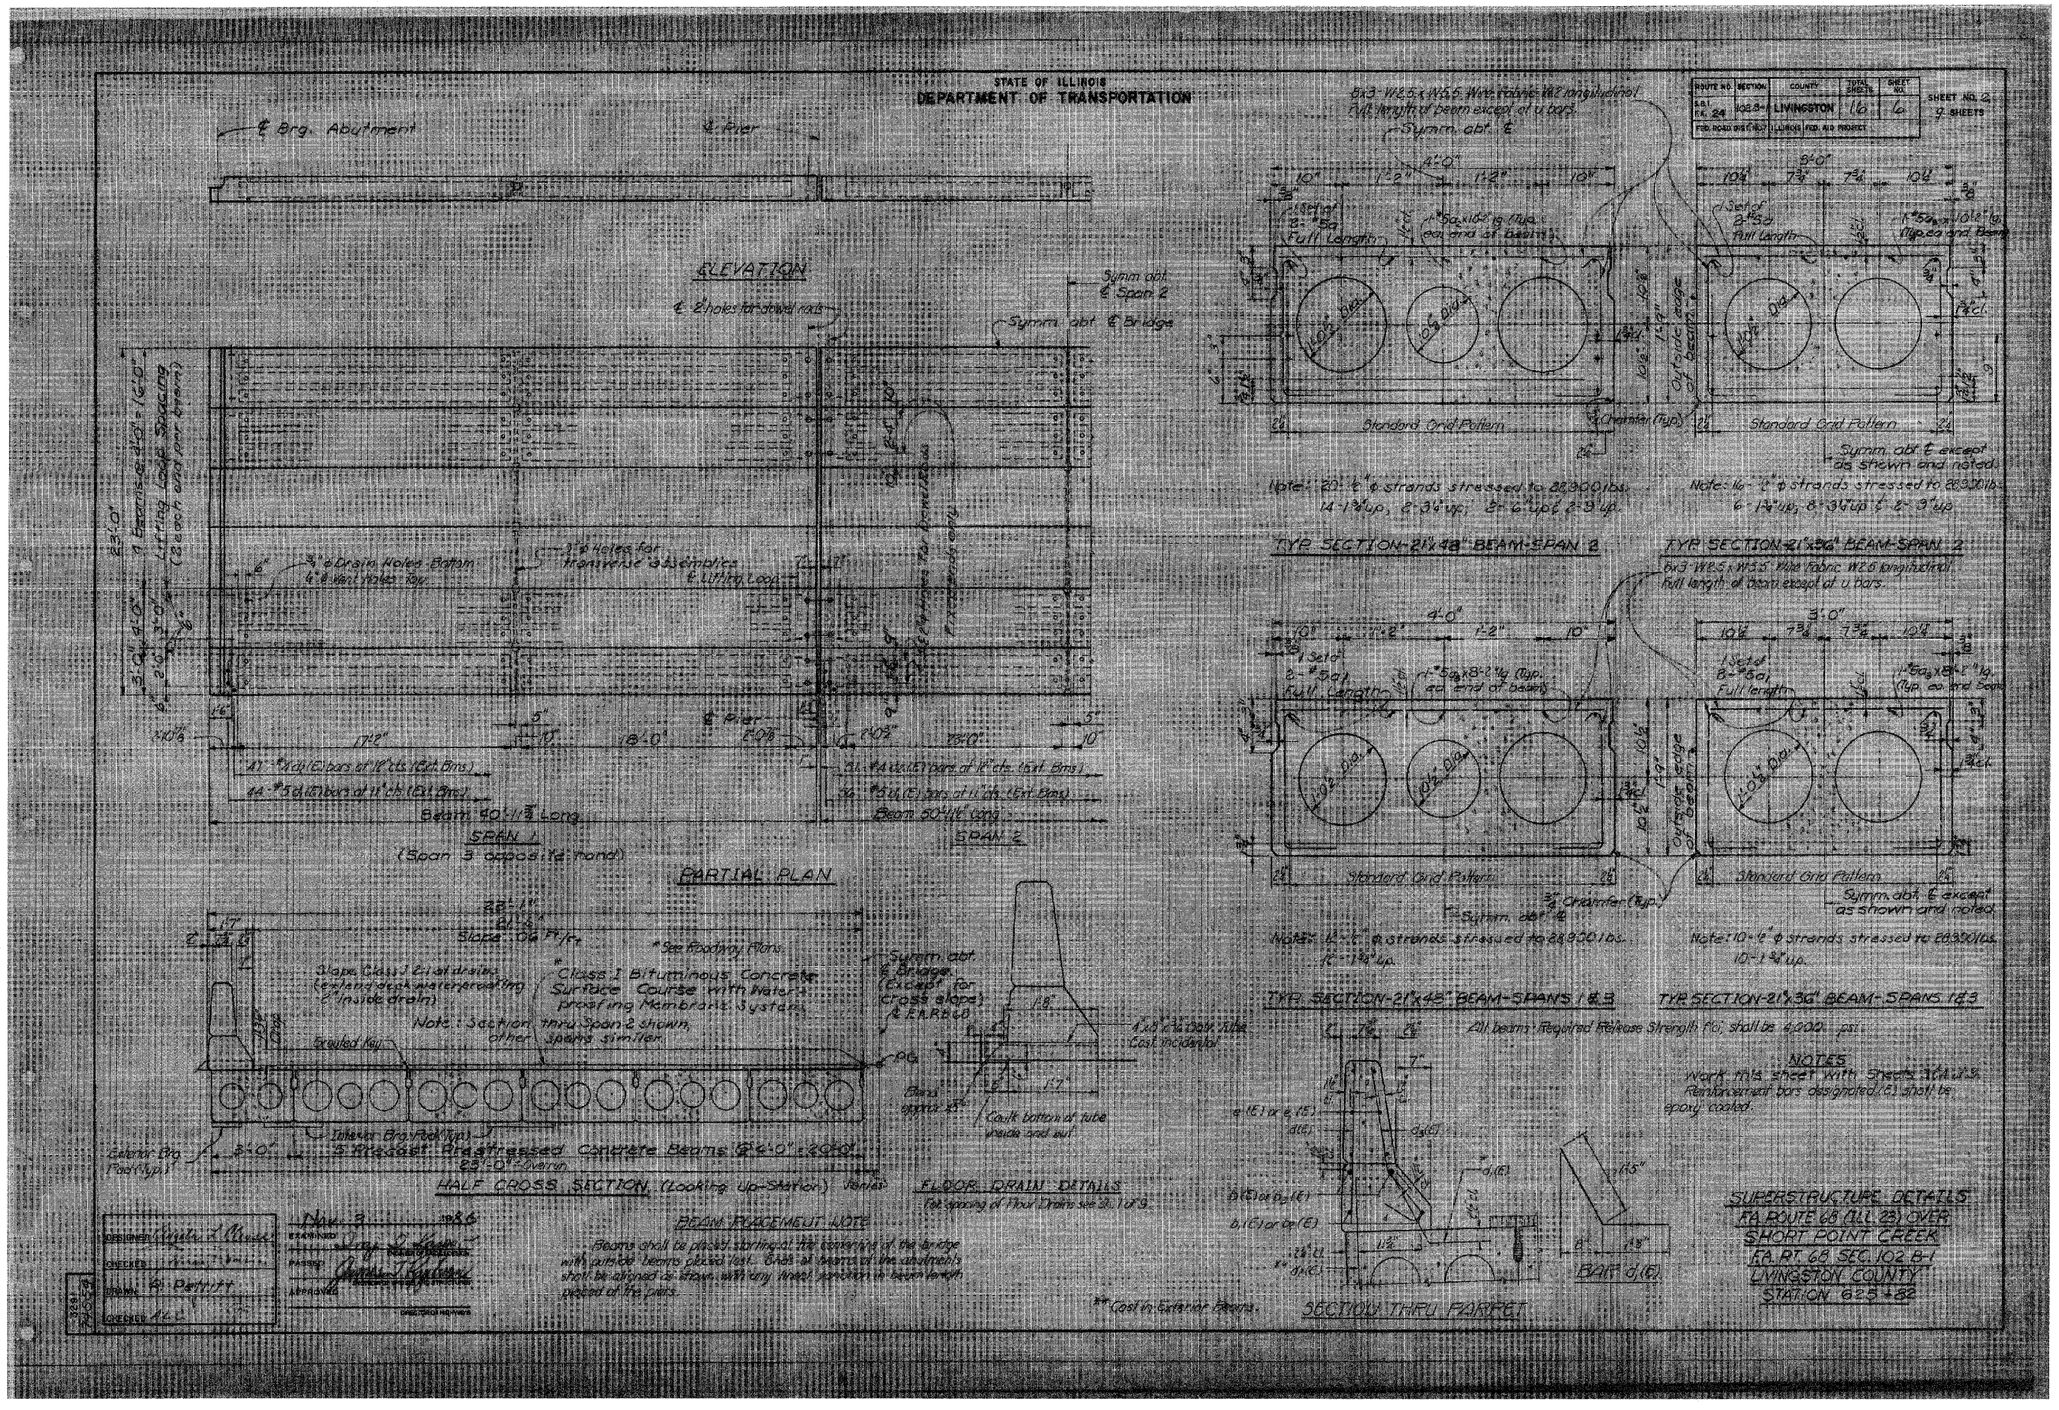

FILE NAME =	USER NAME = IDOTCAD	DESIGNED - SPF	REVISED -	STATE OF ILLINOIS DEPARTMENT OF TRANSPORTATION	EXISTING BRIDGE PLANS FOR INFORMATION ONLY	F.A. RTE.	SECTION	COUNTY	TOTAL SHEETS	SHEET NO.
W:\2299-03 - IL Route 23 Roadway\DGN\CADD Sheets\D366822-Existing Structure Plans.dgn		DRAWN - AJP	REVISED -			68	(102) BR-1	LIVINGSTON	58	39
	PLOT SCALE = 0.2100 ' / in.	CHECKED - JMS	REVISED -					CONTRACT NO. 66822		
	PLOT DATE = 8/2/2010	DATE - 08/05/10	REVISED -		SCALE: NONE / SHEET NO. 2 OF 15 SHEETS / STA. / TO STA.			ILLINOIS FED. AID PROJECT		