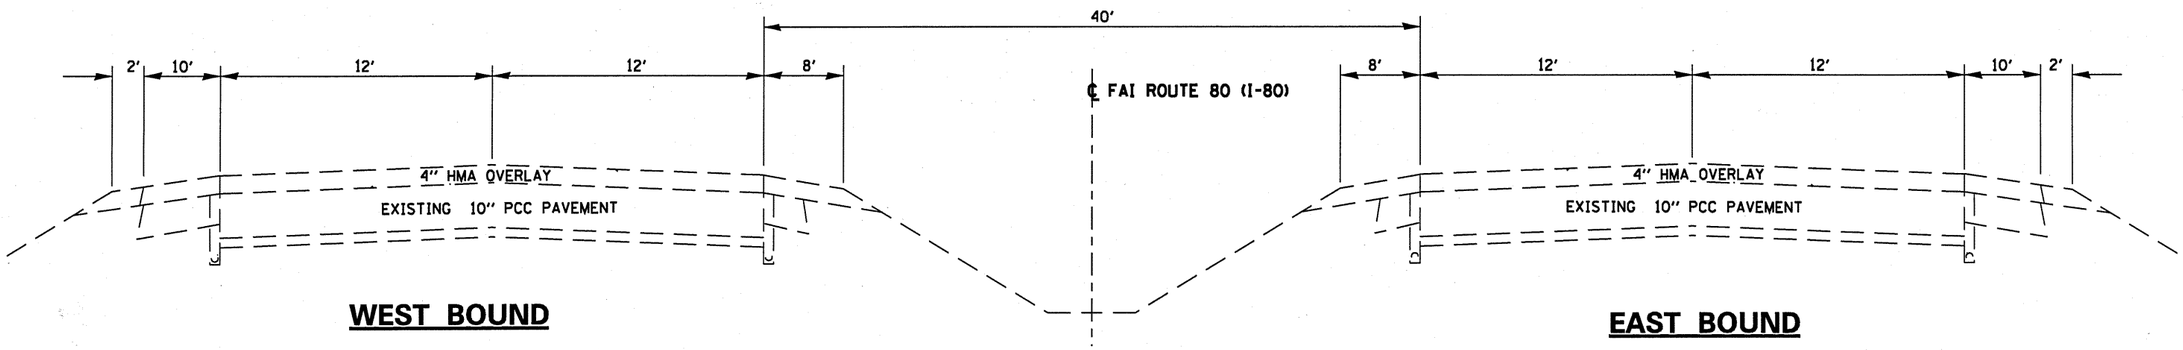

WEST BOUND

EAST BOUND

TYPICAL SECTION

FILE NAME = c:\pw_work\pwidot\woodshankrl\d0189885\DE66A40-details.dgn	USER NAME = woodshankrl	DESIGNED - RON WOODSHANK	REVISED -	STATE OF ILLINOIS DEPARTMENT OF TRANSPORTATION	TYPICAL SECTION	F.A.I. RTE.	SECTION	COUNTY	TOTAL SHEETS	SHEET NO.
	PLOT SCALE = 100.0000 ' / IN.	DRAWN - RON WOODSHANK	REVISED -			80	(06-1B-3)BP & (06-2B)BP	BUREAU	14	4
	PLOT DATE = Aug 21, 2010 - 12:04:49 PM	CHECKED - ---	REVISED -					CONTRACT NO. 66A40		
		DATE -	REVISED -		SCALE: --- SHEET NO. 1 OF 1 SHEETS STA. --- TO STA. ---		ILLINOIS			