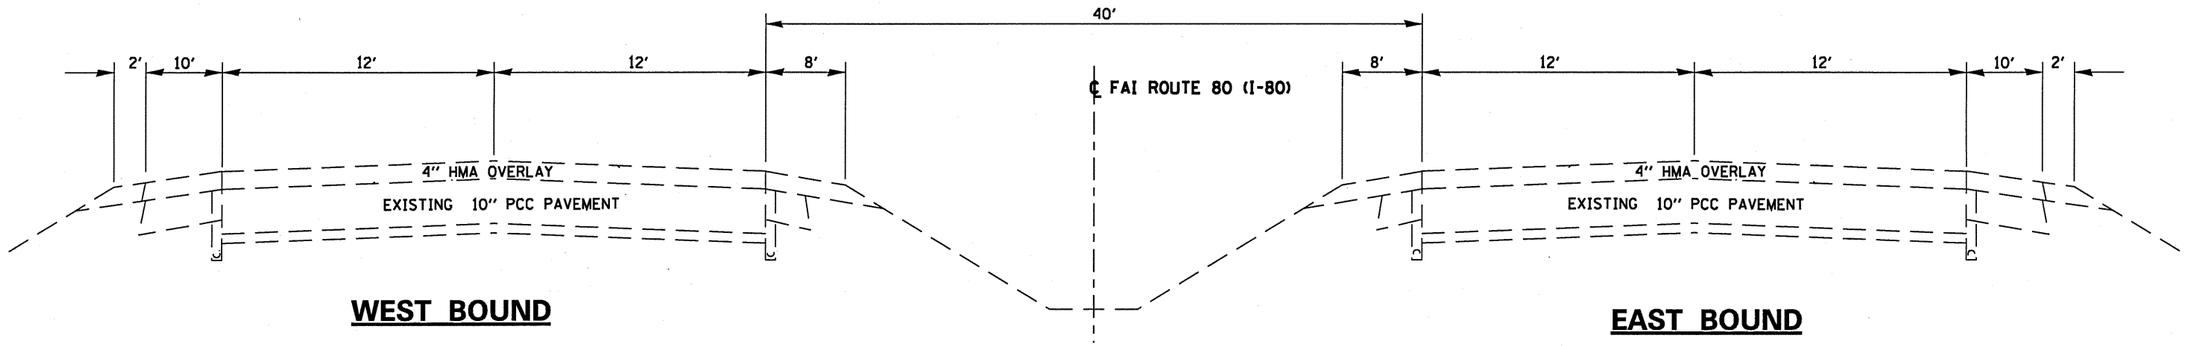

WEST BOUND

EAST BOUND

TYPICAL SECTION

FILE NAME = c:\pw_work\pwidot\woodshankrl\d0189886\D366A41-details.dgn	USER NAME = woodshankrl	DESIGNED - RON WOODSHANK	REVISED -	STATE OF ILLINOIS DEPARTMENT OF TRANSPORTATION	TYPICAL SECTION
		DRAWN - RON WOODSHANK	REVISED -		
	PLOT SCALE = 100.0000 ' / IN.	CHECKED -	REVISED -		SCALE: _____ SHEET NO. 1 OF 1 SHEETS STA. _____ TO STA. _____
	PLOT DATE = Aug 23, 2010 - 08:23:13 AM	DATE - _____	REVISED -		

F.A.S. RTE.	SECTION	COUNTY	TOTAL SHEETS	SHEET NO.
244	(06-4HB-1)BP	BUREAU	10	4
		CONTRACT NO. 66A41		
	ILLINOIS			