| FINAL SURVEY | BY | DATE |
|---|---|---|
| SURVEYED | | |
| PLOTTED | | |
| NOTE BOOK | TEMPLATE | |
| NO. | AREAS CHECKED | |

| ORIGINAL SURVEY | BY | DATE |
|---|---|---|
| SURVEYED | | |
| PLOTTED | | |
| NOTE BOOK | TEMPLATE | |
| NO. | AREAS CHECKED | |

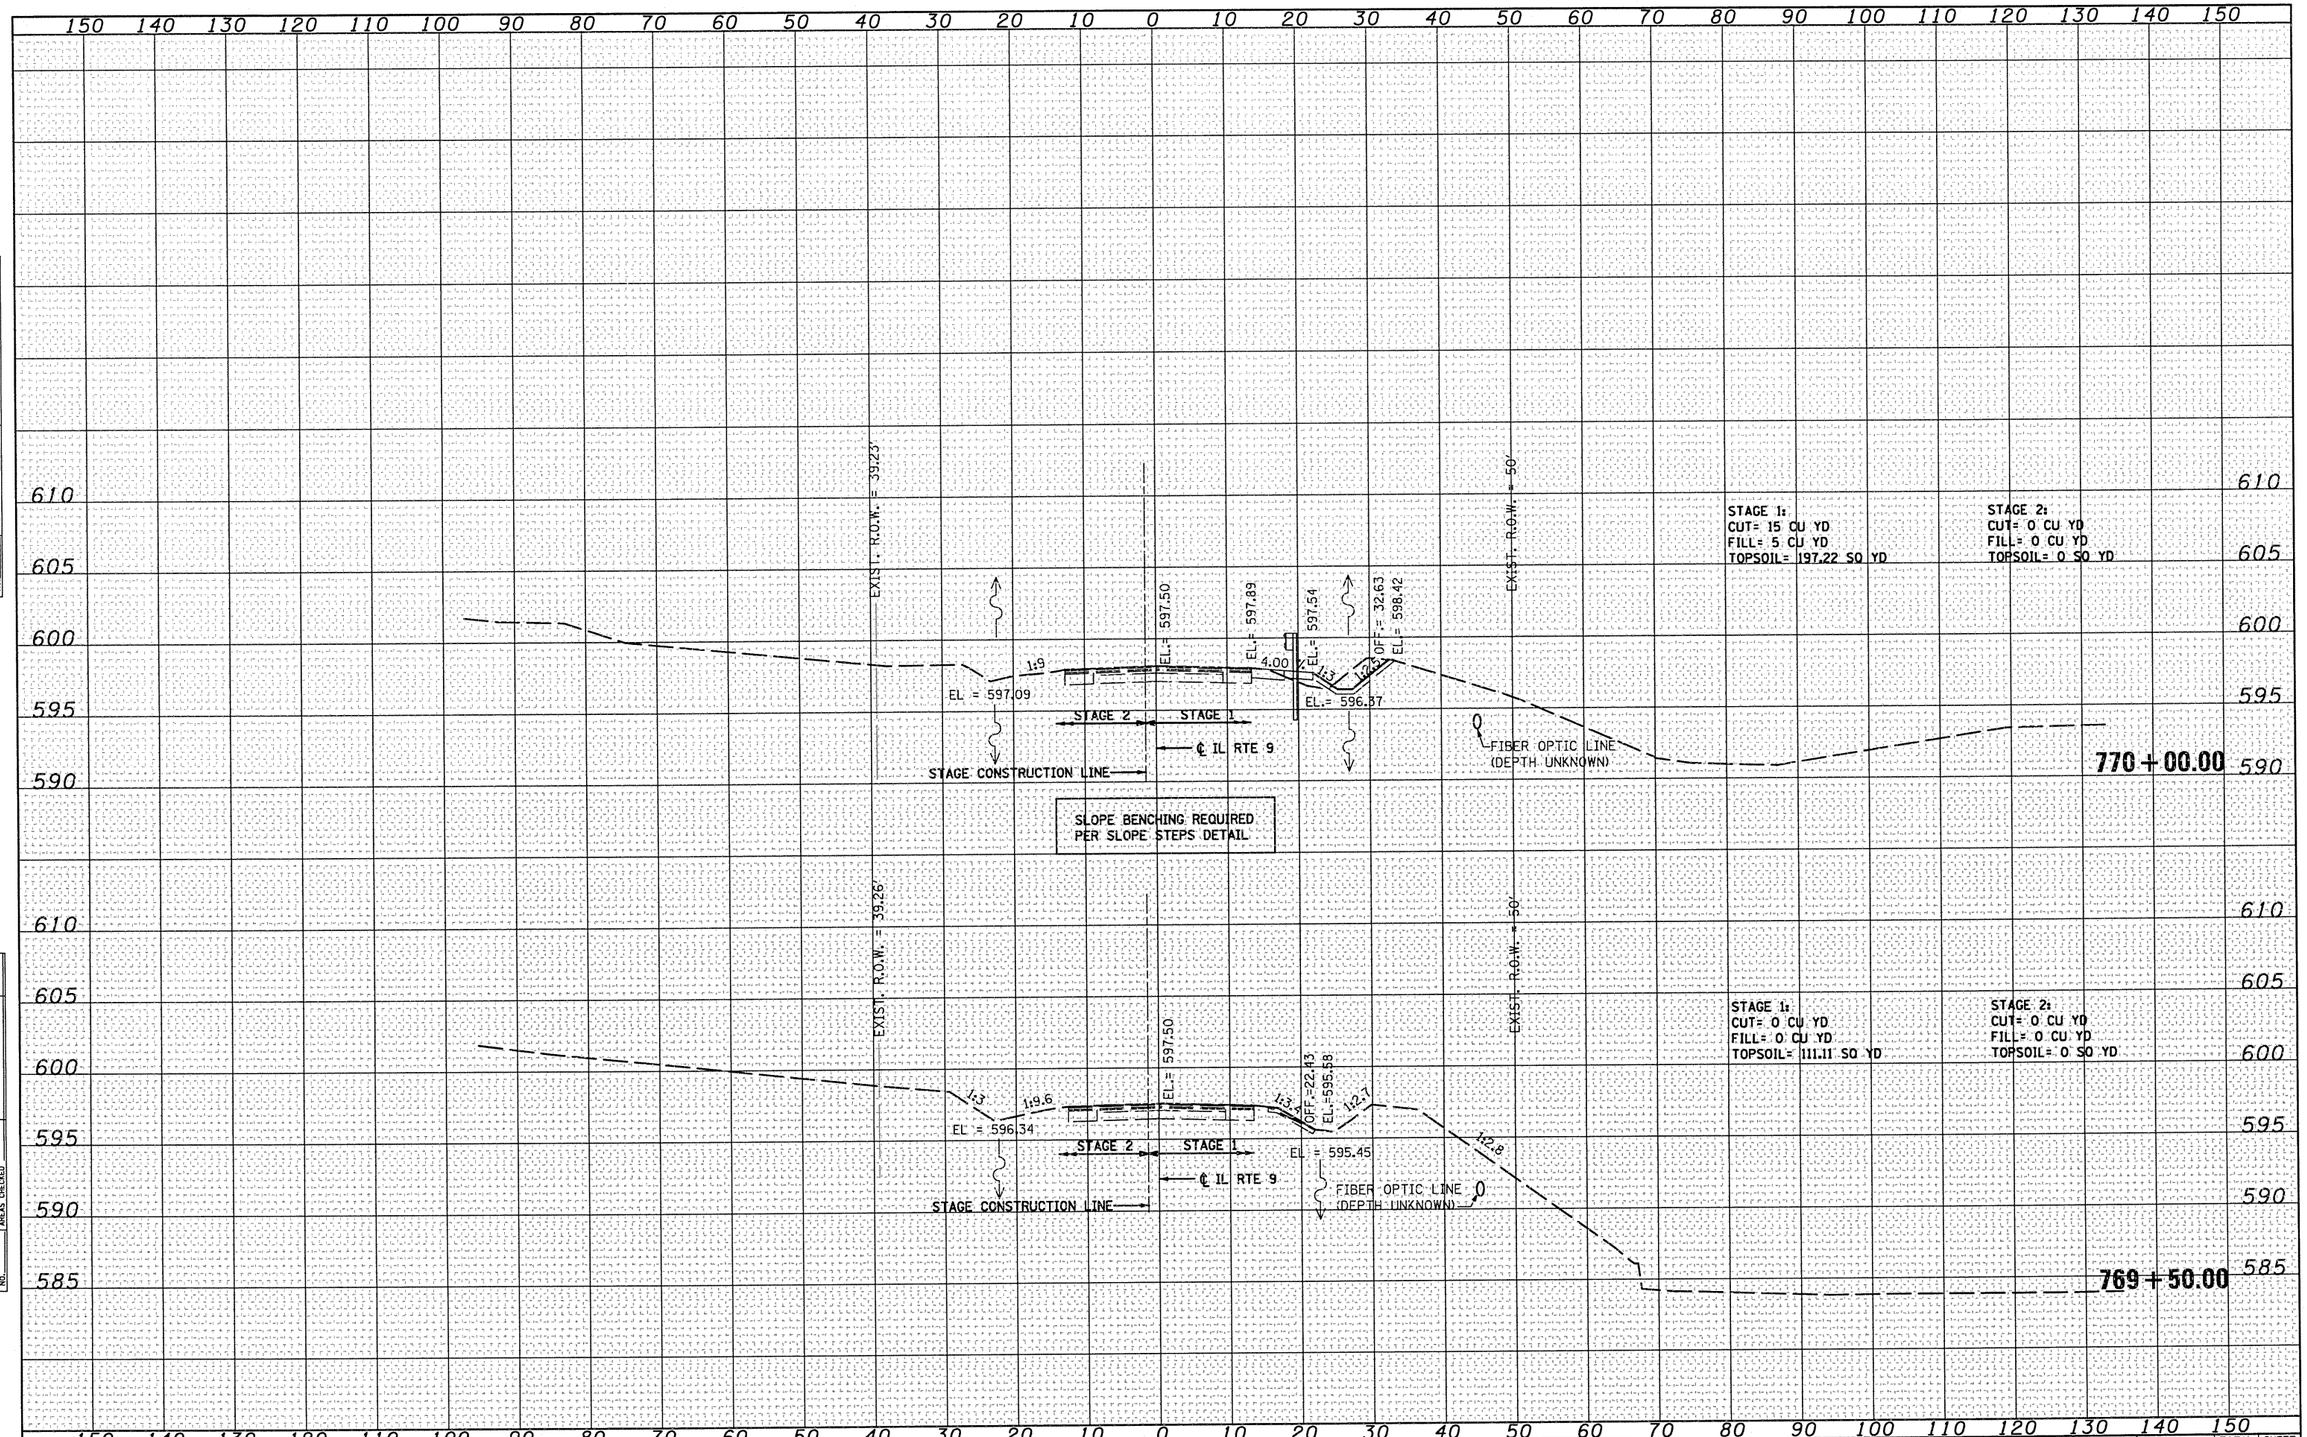


| | | | |
|---|---|---|---|
| FILE NAME = s:\jol\6300--6399\6346\015\micros\final plans\roadway\D4_111-xsshtl.dgn | USER NAME = ryand | DESIGNED VLF | REVISED - |
| | | CHECKED AJS | REVISED - |
| | PLOT SCALE = 20.0000 ' / IN. | DRAWN VLF | REVISED - |
| | PLOT DATE = 7/9/2010 | CHECKED AJS | REVISED - |

**STATE OF ILLINOIS**
**DEPARTMENT OF TRANSPORTATION**

**IL 9 CROSS SECTIONS**

SCALE: | SHEET NO. OF SHEETS | STA. 769+50.00 TO STA. 770+00.00

| F.A.P RTE. | SECTION | COUNTY | TOTAL SHEETS | SHEET NO. |
|---|---|---|---|---|
| 693 | (119 BR-2)BR | TAZEWELL | 65 | 43 |
| | | CONTRACT NO. 68660 | | |
| FED. ROAD DIST. NO. 4 | ILLINOIS | FED. AID PROJECT | | |