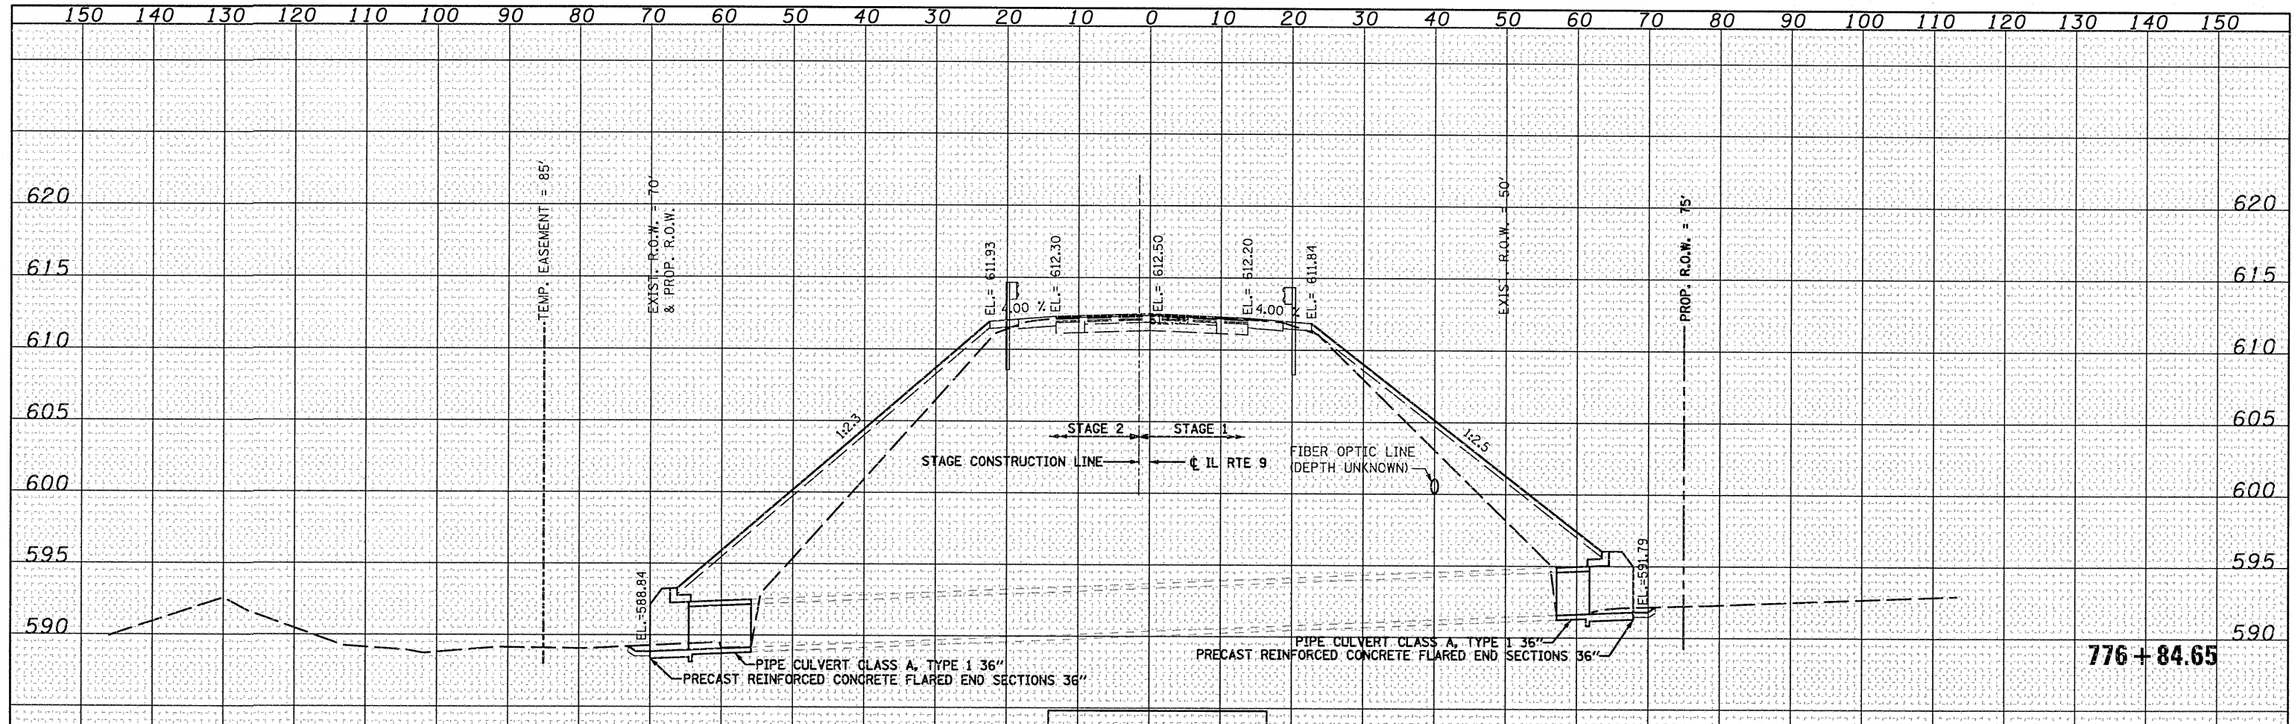

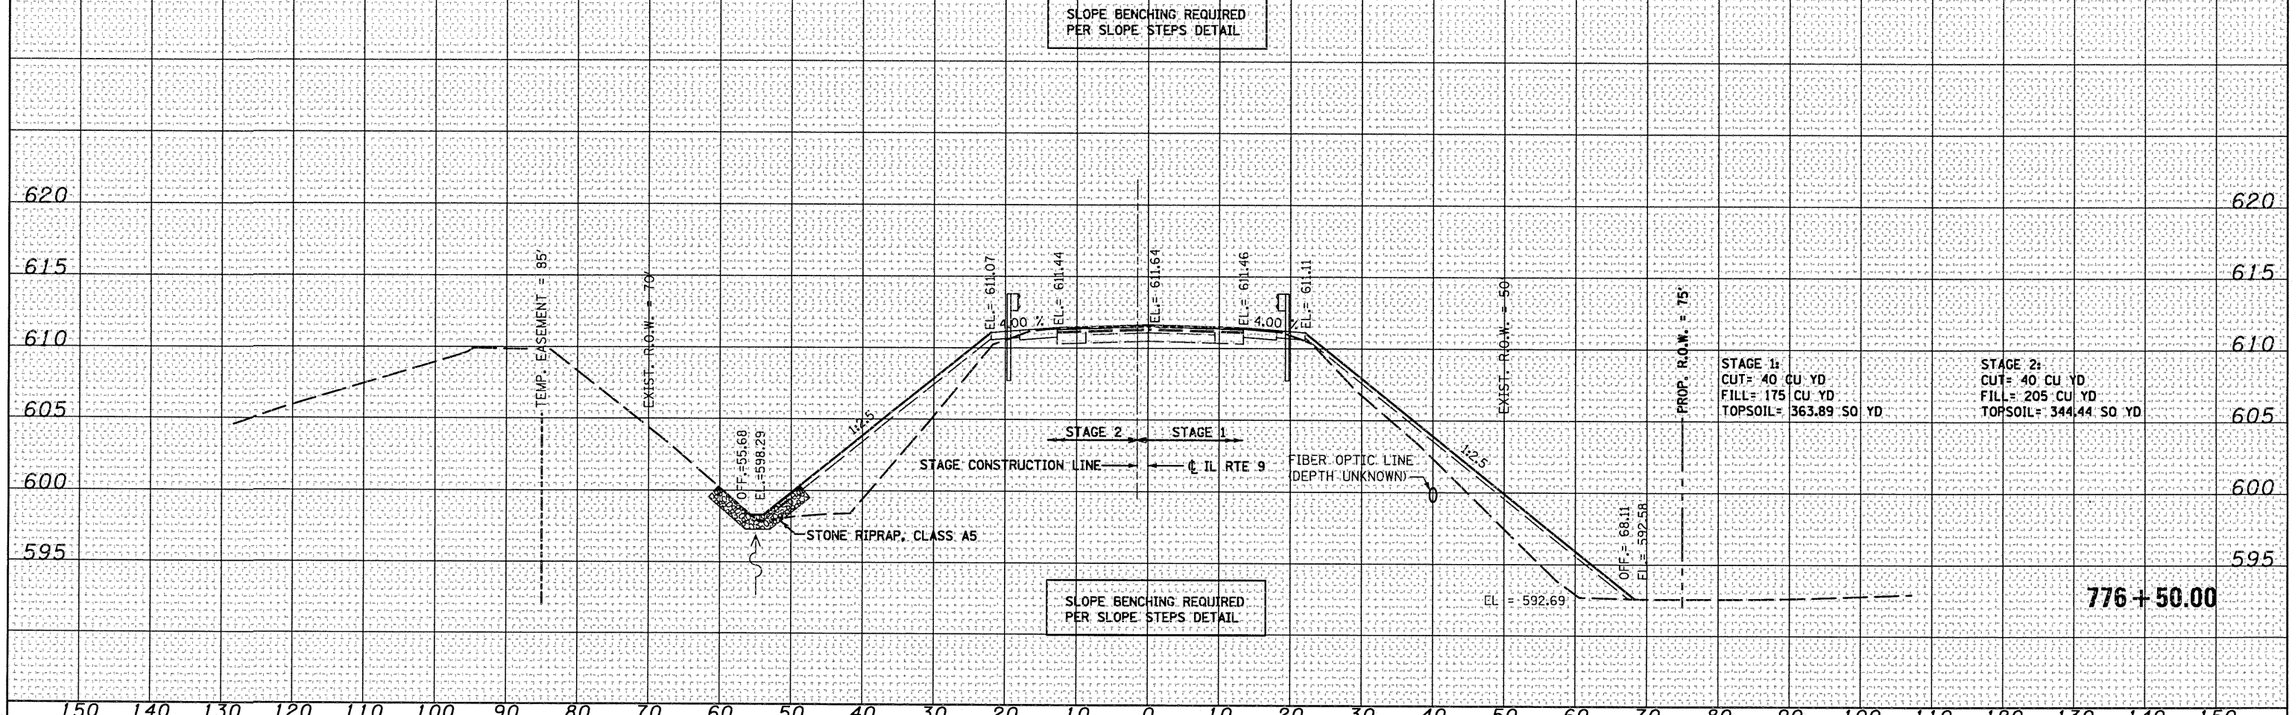

STAGE 1:
CUT= 40 CU YD
FILL= 175 CU YD
TOPSOIL= 363.89 SQ YD

STAGE 2:
CUT= 40 CU YD
FILL= 205 CU YD
TOPSOIL= 344.44 SQ YD

FINAL SURVEY	BY	DATE
SURVEYED		
PLOTTED		
TEMPLATE		
AREAS		
AREAS CHECKED		
NOTE BOOK		
NO.		

ORIGINAL SURVEY	BY	DATE
SURVEYED		
PLOTTED		
TEMPLATE		
AREAS		
AREAS CHECKED		
NOTE BOOK		
NO.		

FILE NAME = S:\JOL\6300--6399\6346\015\Micros\Final Plans\Roadway\D4_111-xsht1.dgn	USER NAME = ryend	DESIGNED VLF	REVISED -
		CHECKED AJS	REVISED -
	PLOT SCALE = 20.0000 ' / IN.	DRAWN VLF	REVISED -
	PLOT DATE = 7/9/2010	CHECKED AJS	REVISED -

STATE OF ILLINOIS
DEPARTMENT OF TRANSPORTATION

IL 9 CROSS SECTIONS

SCALE: | SHEET NO. OF SHEETS | STA. 776+50.00 TO STA. 776+84.65

F.A.P RTE.	SECTION	COUNTY	TOTAL SHEETS	SHEET NO.
693	(119 BR-2)BR	TAZEWELL	65	49

CONTRACT NO. 68660

FED. ROAD DIST. NO. 4 | ILLINOIS | FED. AID PROJECT