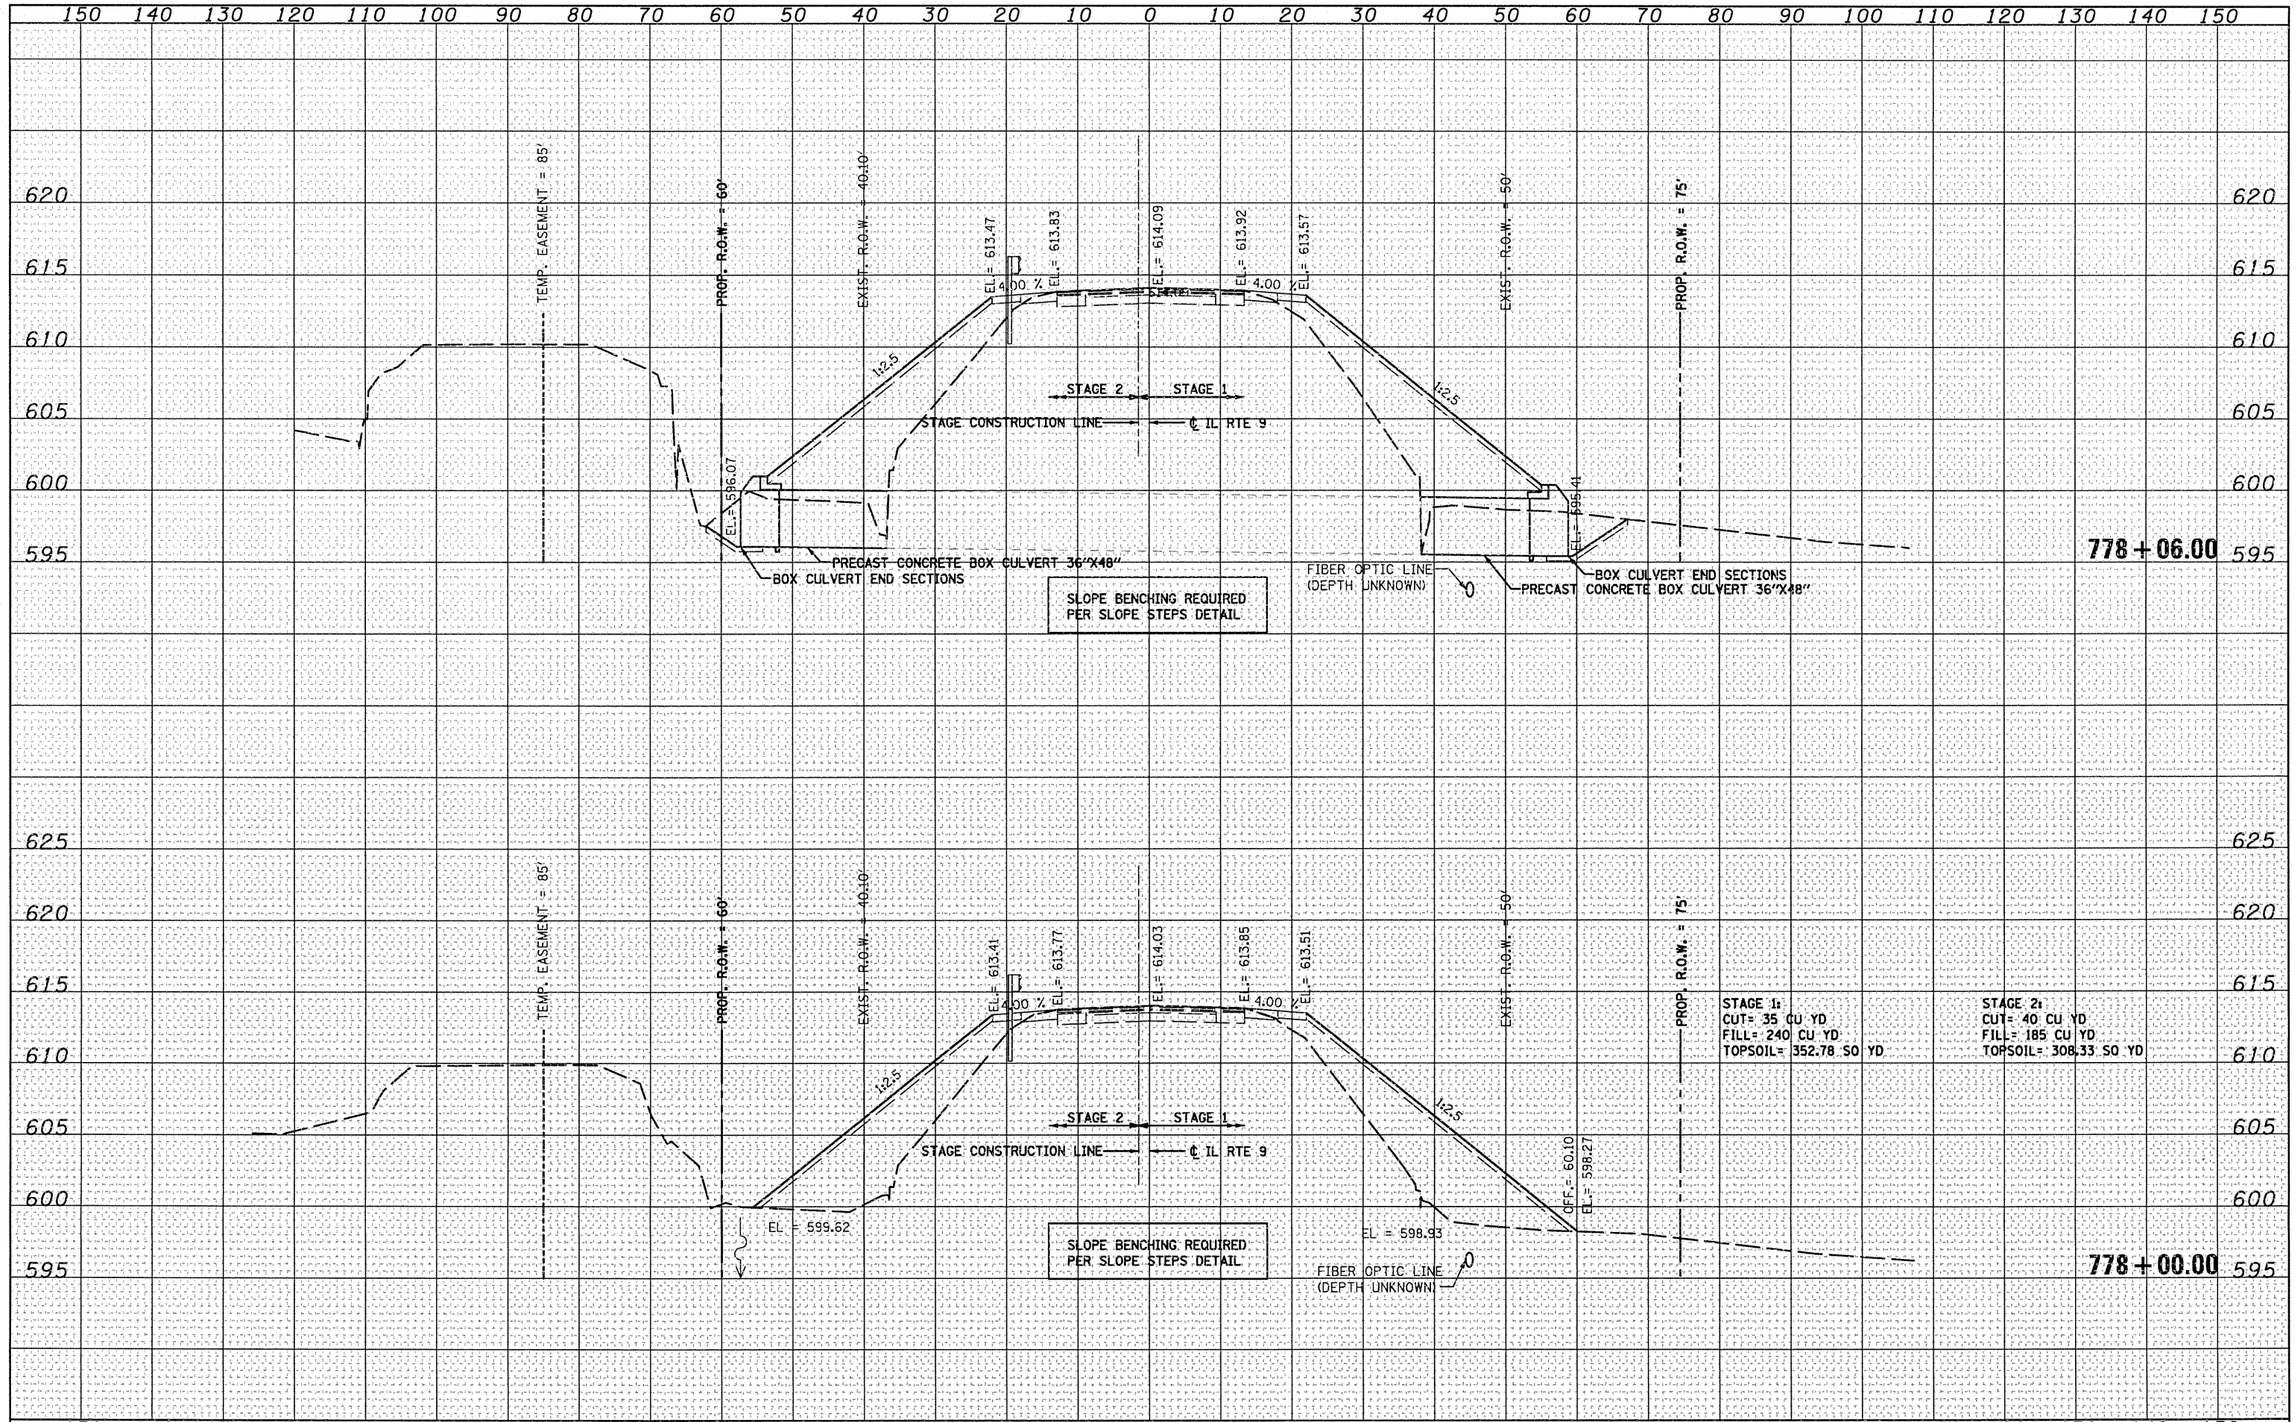

FINAL SURVEY — NOTE BOOK — NO. — SURVEYED — PLOTTED — TEMPLATE — AREAS — AREAS CHECKED — BY — DATE

ORIGINAL SURVEY — NOTE BOOK — NO. — SURVEYED — PLOTTED — TEMPLATE — AREAS — AREAS CHECKED — BY — DATE

FILE NAME = m:\jol\6300--6399\6346\01S\micros\final plans\roadway\D4_111-xsshtl.dgn	USER NAME = ryand	DESIGNED VLF	REVISED -
	PLOT SCALE = 20.0000 ' / IN.	CHECKED AJS	REVISED -
	PLOT DATE = 7/9/2010	DRAWN VLF	REVISED -
		CHECKED AJS	REVISED -

STATE OF ILLINOIS
DEPARTMENT OF TRANSPORTATION

IL 9 CROSS SECTIONS

SCALE: | SHEET NO. OF SHEETS | STA. 778+00.00 TO STA. 778+06.00

F.A.P RTE.	SECTION	COUNTY	TOTAL SHEETS	SHEET NO.
693	(119 BR-2)BR	TAZEWELL	65	51
		CONTRACT NO. 68660		
FED. ROAD DIST. NO. 4	ILLINOIS	FED. AID PROJECT		