CONTRACT NO. 70514

F.A.P. RTE.	SECTION	COUNTY	TOTAL SHEETS	SHEET NO.
704	(1)N & TS-1	MCLEAN	497	147
STA. 0+200.000		TO STA. 0+350.000		
FED. ROAD DIST. NO.		ILLINOIS	FED. AID PROJECT	

-2.5 0 5.0 12.5

SCALE: 1:250

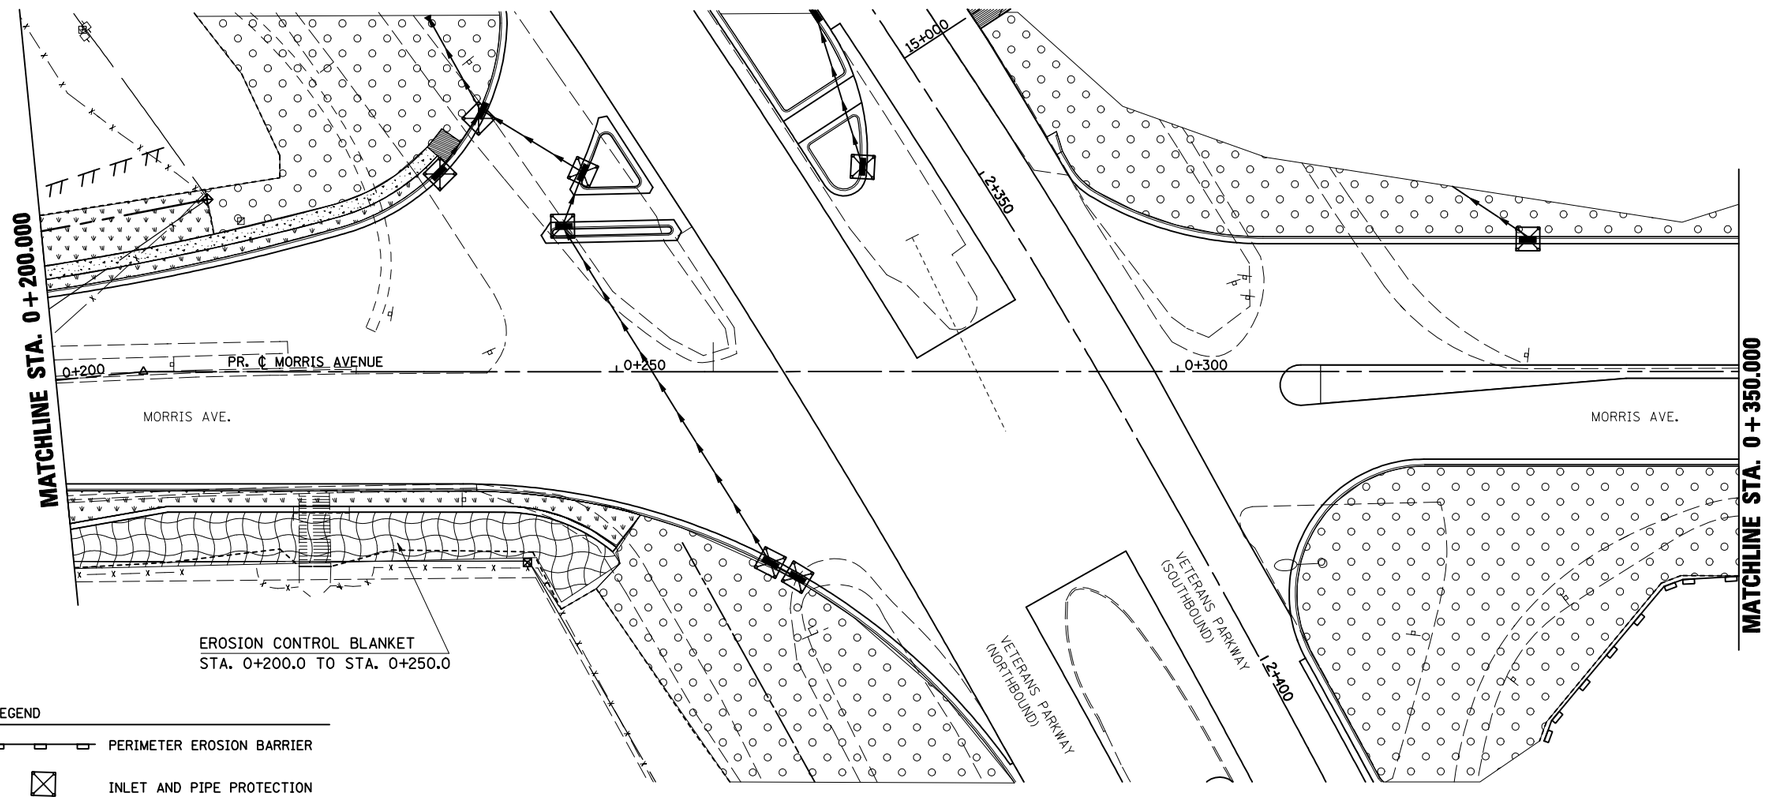

LEGEND

- PERIMETER EROSION BARRIER
- INLET AND PIPE PROTECTION
- EROSION CONTROL BLANKET
- SEEDING, CLASS 2A WITH MULCH METHOD 2
- SEEDING, CLASS 1 WITH MULCH METHOD 2

PLOT DATE = 8/2/2010
FILE NAME = c:\pw_work\pwidot\creagre\d821454\erosonmorris1 v8.dgn
PLOT SCALE = 13.5000 m / IN.
USER NAME = creagre

REVISIONS	
NAME	DATE

ILLINOIS DEPARTMENT OF TRANSPORTATION

EROSION CONTROL
MORRIS AVENUE

DRAWN BY SAM

DATE 05-27-09 CHECKED BY PMH

MORRIS AVENUE, EROSION CONTROL STA. 0+200.000 TO STA. 0+350.000