F.A.P. RTE.	SECTION	COUNTY	TOTAL SHEETS	SHEET NO.
704	(1)N & TS-1	McLEAN	497	181
STA. 10+000.000		TO STA. 10+150.000		
FED. ROAD DIST. NO.		ILLINOIS	FED. AID PROJECT	

CONTRACT NO. 70514

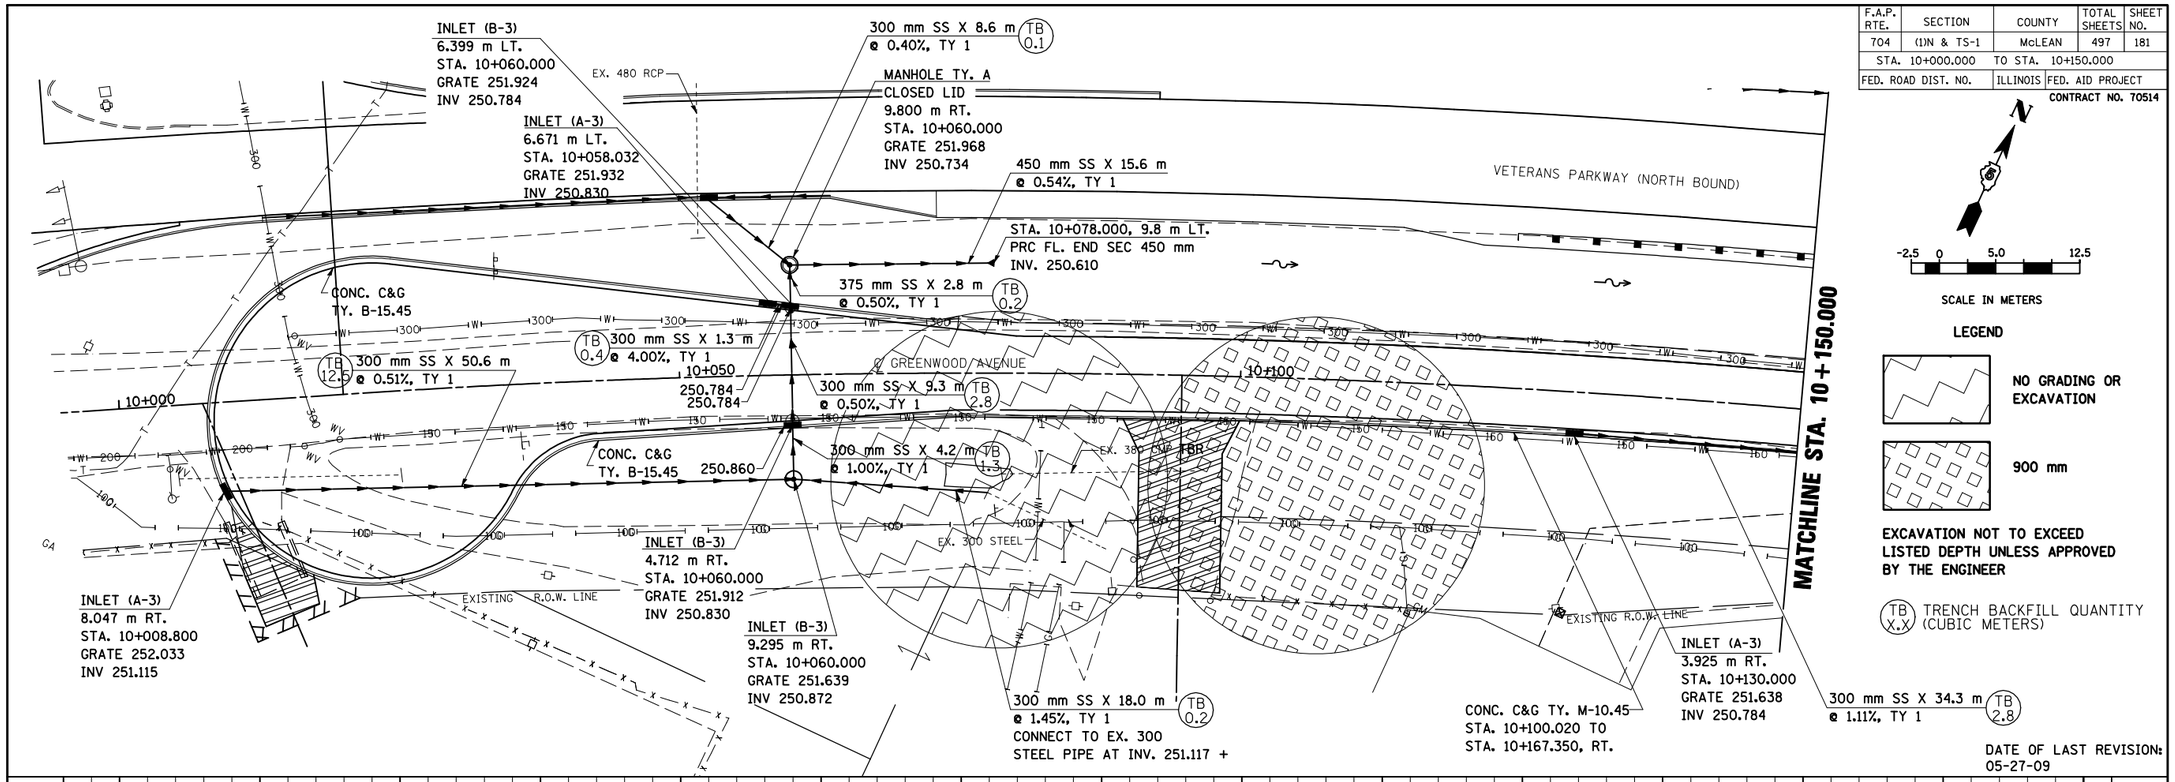

DATE OF LAST REVISION:
05-27-09

-2.5 0 5.0 12.5

SCALE IN METERS

LEGEND

NO GRADING OR EXCAVATION

900 mm

EXCAVATION NOT TO EXCEED LISTED DEPTH UNLESS APPROVED BY THE ENGINEER

TB X.X TRENCH BACKFILL QUANTITY (CUBIC METERS)

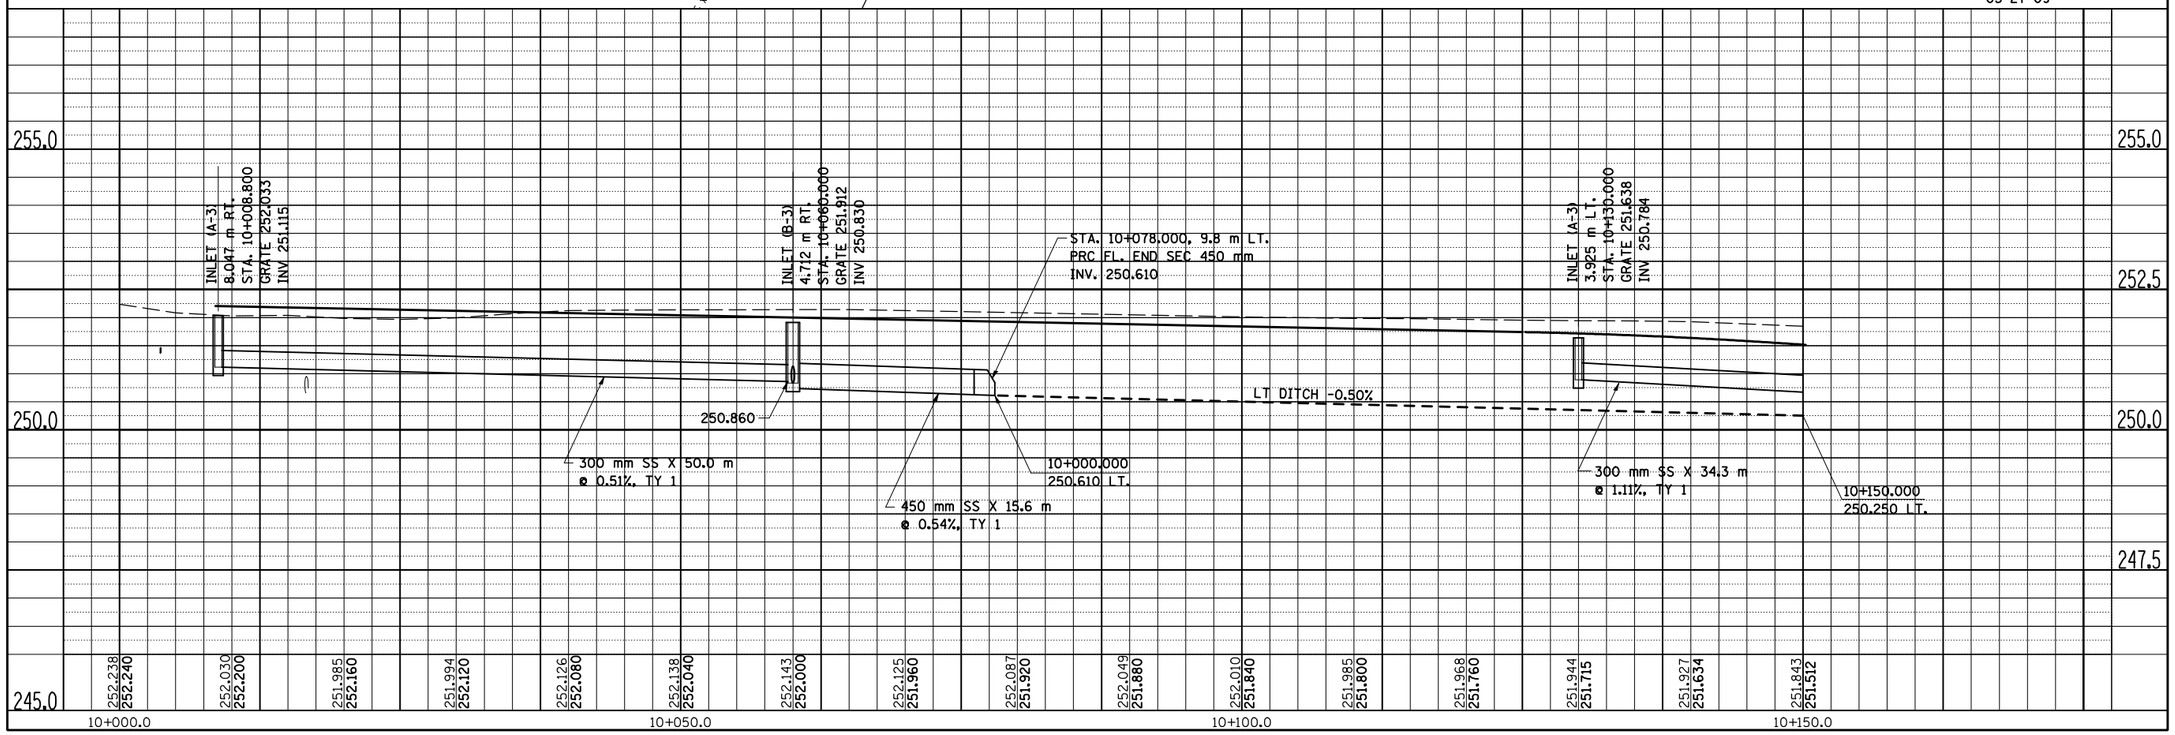

GREENWOOD AVENUE, DRAINAGE & UTILITIES SHEETS, STA. 10+000.000 TO STA. 10+150.000

FINAL SURVEY: SURVEYED / PLOTTED / TEMPLATE / AREAS / AREAS CHECKED — NOTE BOOK NO. — BY — DATE

ORIGINAL SURVEY: SURVEYED / PLOTTED / TEMPLATE / AREAS / AREAS CHECKED — NOTE BOOK NO. — BY — DATE

PLOT DATE = 8/4/2010
FILE NAME = c:\pw_work\pwidot\craigrok\d621b01\drainage01.dgn
PLOT SCALE = 1:1000.0 m / IN.
USER NAME = craigrok