F.A.P. RTE.	SECTION	COUNTY	TOTAL SHEETS	SHEET NO.
704	(1) N & TS-1	McLEAN	497	227
STA. 2+300.000		TO STA. 2+450.000		
FED. ROAD DIST. NO.		ILLINOIS	FED. AID PROJECT	

CONTRACT NO. 70514

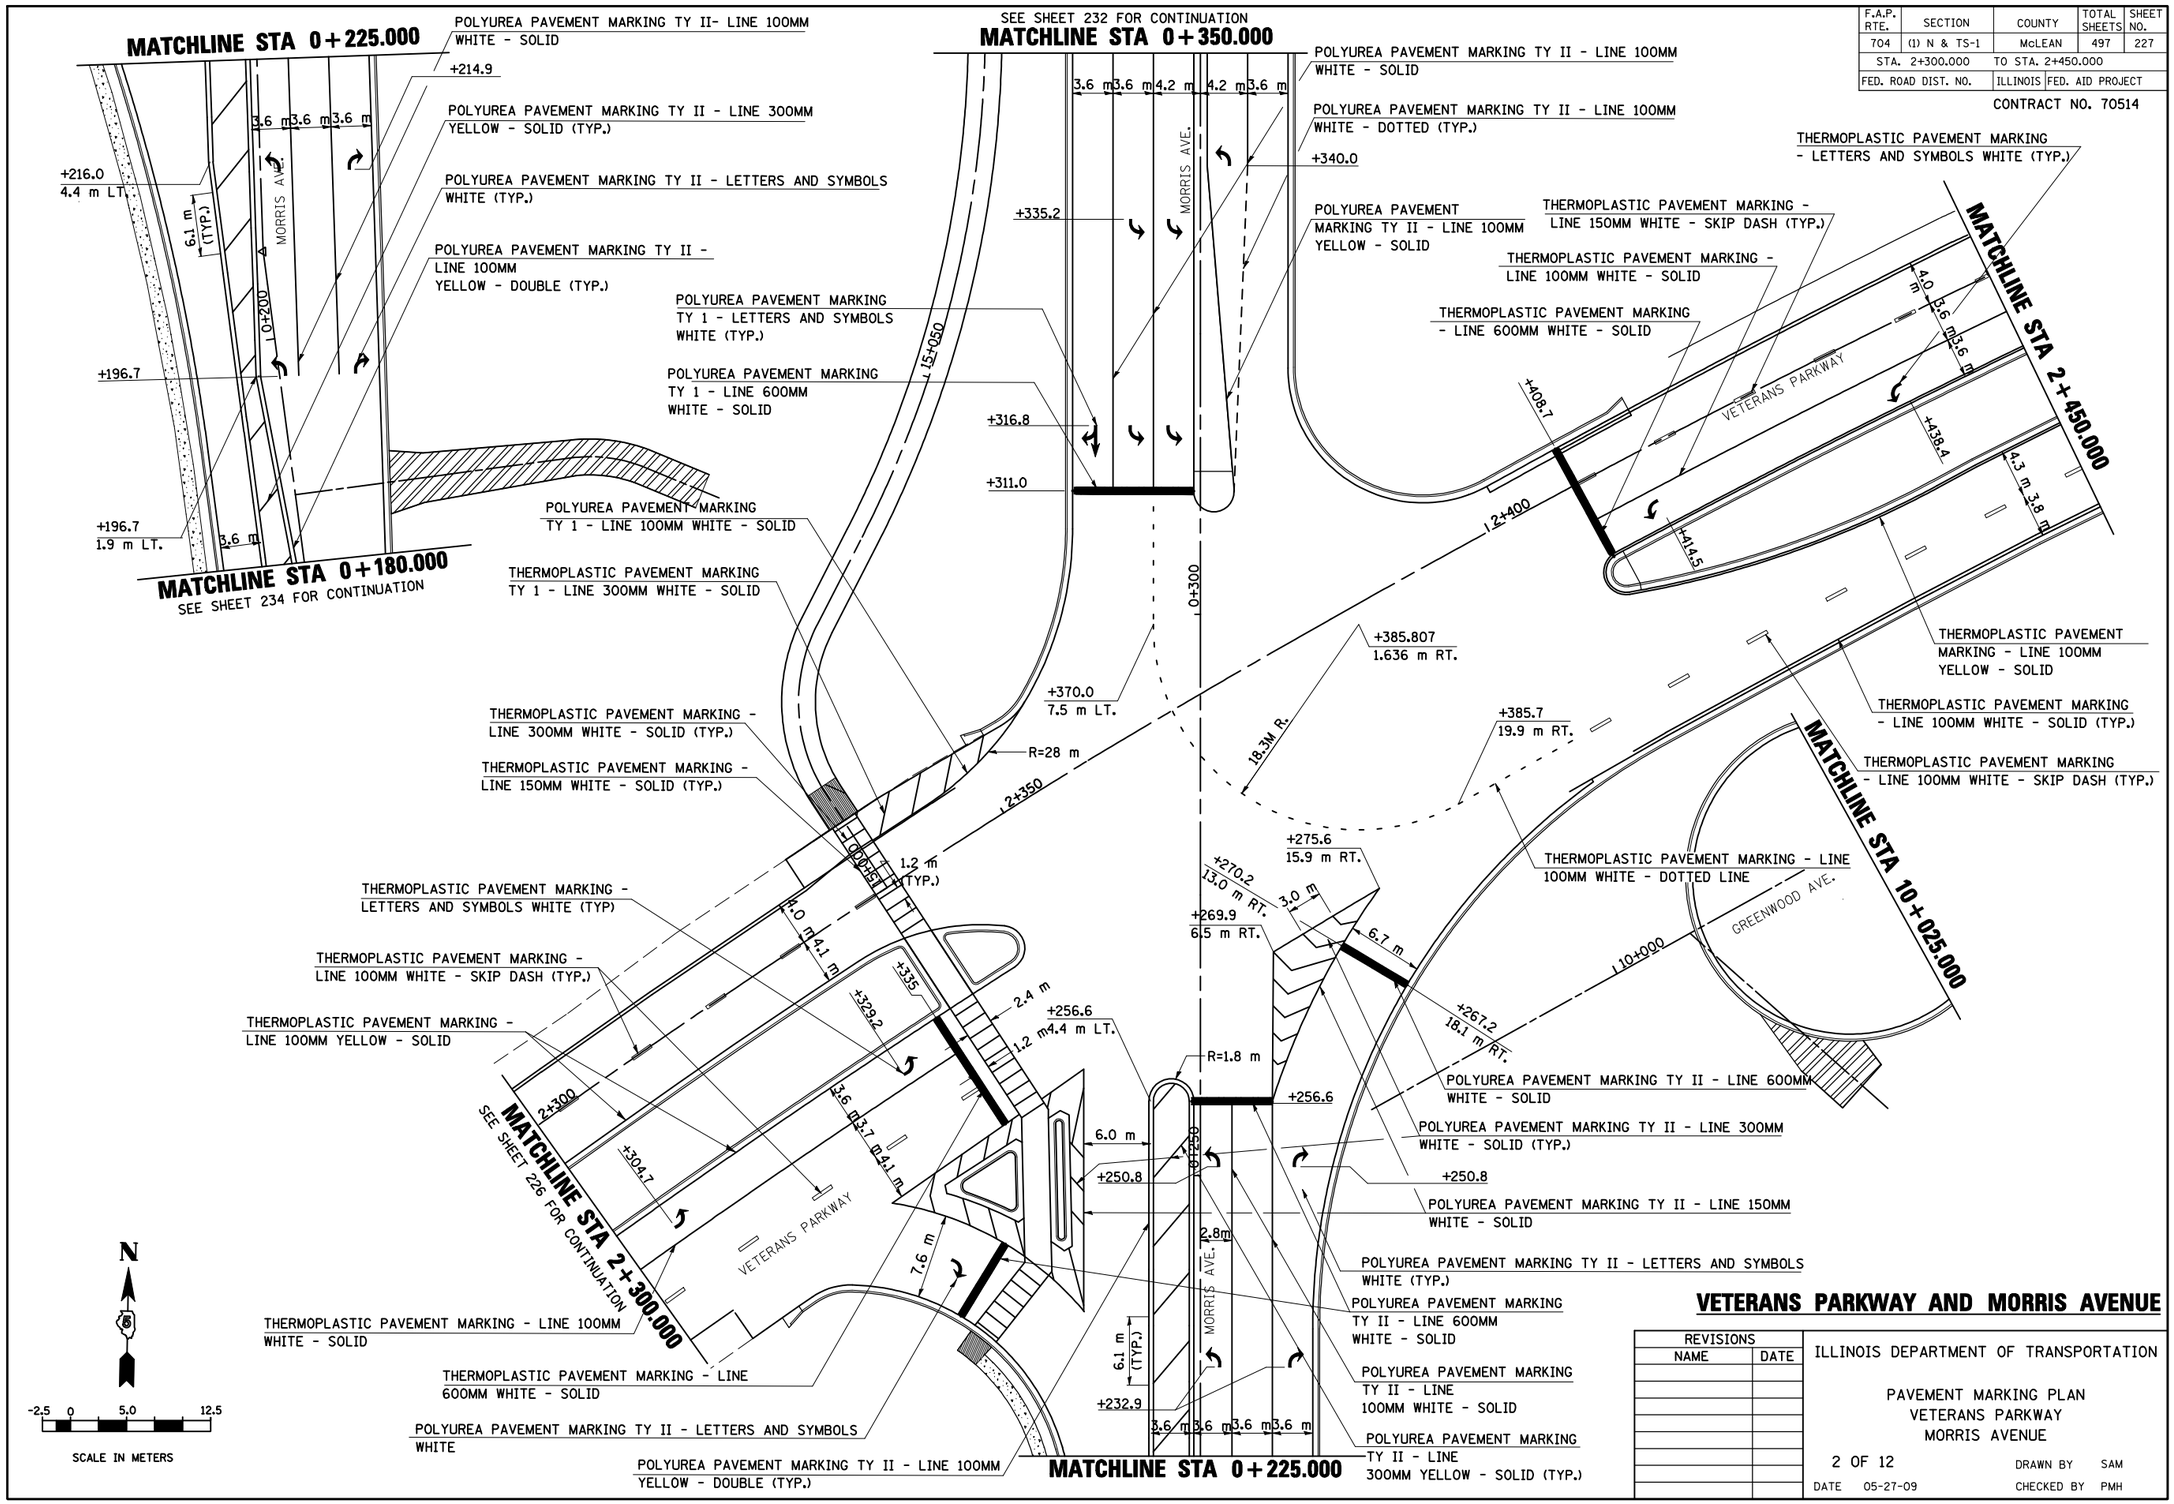

VETERANS PARKWAY AND MORRIS AVENUE

REVISIONS NAME	DATE

ILLINOIS DEPARTMENT OF TRANSPORTATION

PAVEMENT MARKING PLAN
VETERANS PARKWAY
MORRIS AVENUE

2 OF 12

DATE 05-27-09

DRAWN BY SAM

CHECKED BY PMH