| F.A.P. RTE. | SECTION | COUNTY | TOTAL SHEETS | SHEET NO. |
|---|---|---|---|---|
| 704 | (1)N &TS-1 | McLean | 497 | 262 |
| STA. | | TO STA. | | |
| FED. ROAD DIST. NO. | | ILLINOIS | FED. AID PROJECT | |

CONTRACT NO. 70514

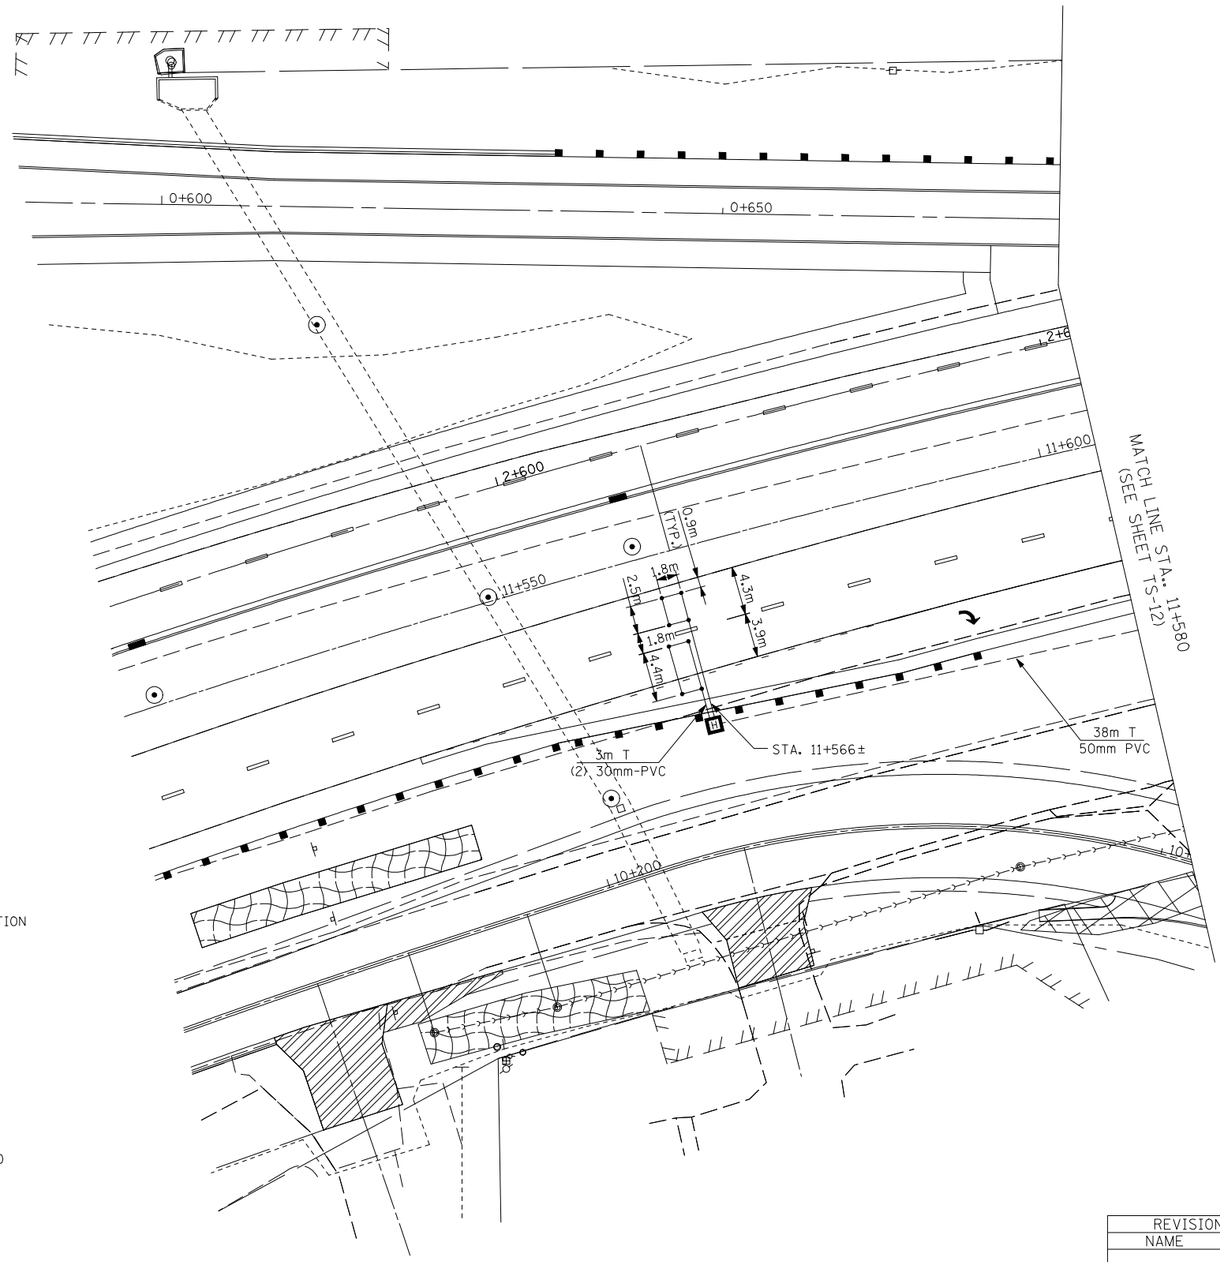


PROPOSED TRAFFIC SIGNAL LEGEND

- CONTROLLER LOCATED ON EXISTING FOUNDATION
- SERVICE INSTALLATION
- SIGNAL HEAD
- SIGNAL HEAD WITH BACK PLATE
- SIGNAL POST, GALVANIZED STEEL
- MAST ARM ASSEMBLY AND POLE, STEEL
- CT — COMMON TRENCH
- HANDHOLE
- EXISTING HANDHOLE
- DOUBLE HANDHOLE
- H — HEAVY DUTY HANDHOLE
- PVC OR G.S. CONDUIT IN TRENCH OR PUSHED
- LENGTH "T" OR "P" / SIZE AND TYPE — CONDUIT LENGTH AND SIZE AND TYPE (TRENCHED AND/OR PUSHED AS INDICATED)
- 400W HPS LUMINAIRE (REFER TO LIGHTING PLANS)
- SIGNAL HEAD. PEDESTRIAN
- DETECTOR LOOP

TS-13

| REVISIONS NAME | DATE |
|---|---|
| | |
| | |
| | |
| | |
| | |
| | |
| | |
| | |

ILLINOIS DEPARTMENT OF TRANSPORTATION

VETERANS PARKWAY AND GREENWOOD AVE.
TRAFFIC SIGNAL INSTALLATION-2

SCALE: 1:250

DATE: MARCH, 2009

DRAWN BY: RV
DESIGNED BY: AS
CHECKED BY: MSA

AMES Engineering, Inc.
Consulting Engineers
1341 Warren Avenue
Downers Grove, IL 60515

$FILE$
10/14/2010 $TIME$