F.A.P. RTE.	SECTION	COUNTY	TOTAL SHEETS	SHEET NO.
704	(1)N&TS-1	McLEAN	497	306B
STA. N/A		TO STA. N/A		
FED. ROAD DIST. NO.		ILLINOIS	FED. AID PROJECT	

CONTRACT NO. 70514

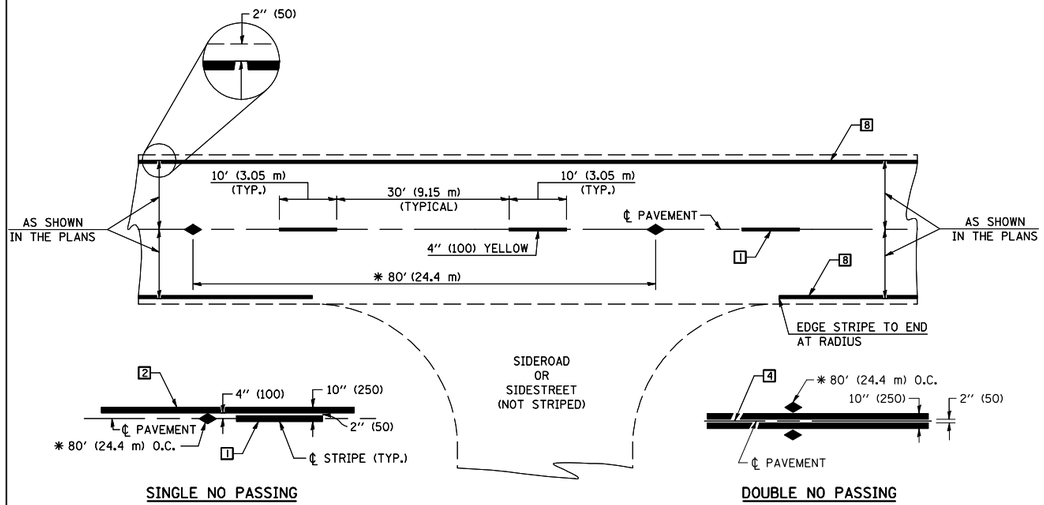

✱ REDUCE TO 40′ (12.2 m) O.C. ON CURVES WITH POSTED OR ADVISORY SPEEDS OF 45 mph (70 km/h) OR LESS.

TWO LANE/TWO WAY

TYPICAL PAVEMENT MARKING LEGEND

1. 4″ (100) SKIP-DASH (YELLOW)
2. 4″ (100) SOLID (YELLOW)
3. 12″ (300) DIAGONAL (YELLOW)
4. 4″ (100) DOUBLE YELLOW (NARROW)
5. RESERVED
6. RESERVED
7. 4″ (100) SKIP-DASH (WHITE)
8. 4″ (100) SOLID (WHITE)
9. 12″ (300) DIAGONAL (WHITE)
10. 6″ (150) SOLID (WHITE)
11. 24″ (600) STOP BAR (WHITE)
12. 8″ (200) SOLID (WHITE)
13. 4″ (100) LANE LINE EXTENSIONS (WHITE)
14. 4″ (100) PARKING WHITE

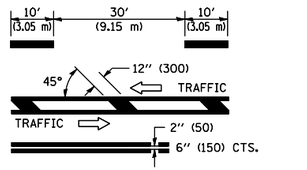

TYPICAL PAVEMENT MARKERS LEGEND

- TWO-WAY AMBER MARKER
- ONE-WAY AMBER MARKER
- ONE-WAY CRYSTAL MARKER

RURAL LEFT TURN

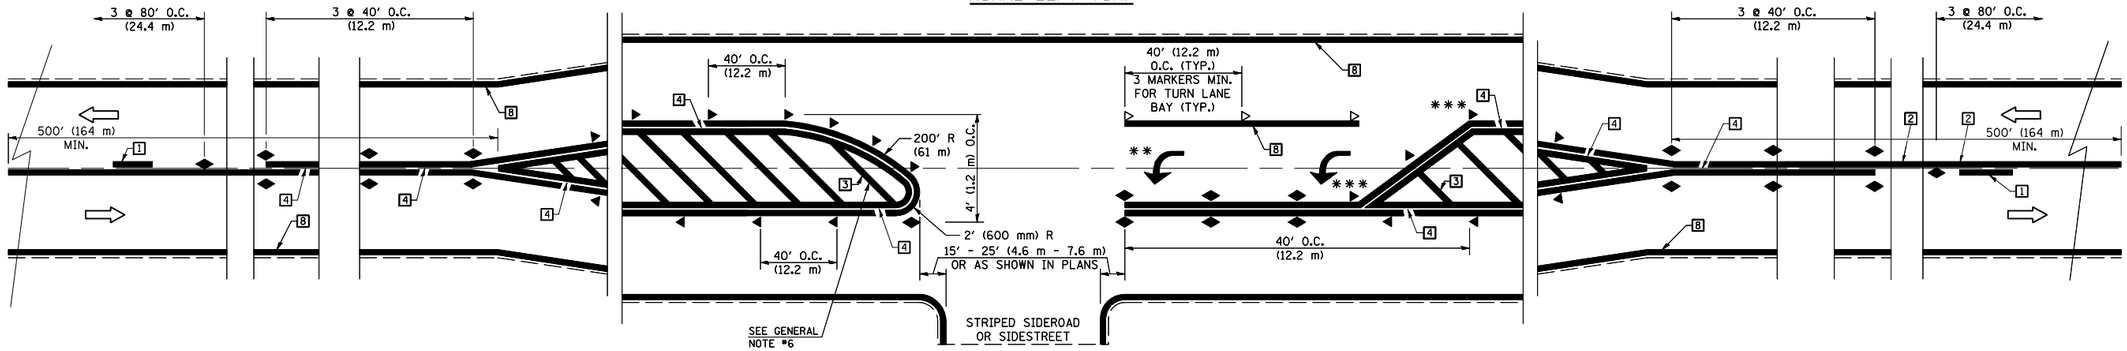

✱✱✱ REDUCE SPACING IF NECESSARY TO ASSURE MARKERS AT CORNER POINTS.

✱✱ TURN ARROWS SHALL BE PLACED AS SHOWN ON SHEET ✱2.

Note: All dimensions are in INCHES (millimeters) unless otherwise shown.

REVISIONS	
NAME	DATE

ILLINOIS DEPARTMENT OF TRANSPORTATION

DISTRICT DETAILS

DRAWN BY CADD

DATE 08-13-10 CHECKED BY KJT