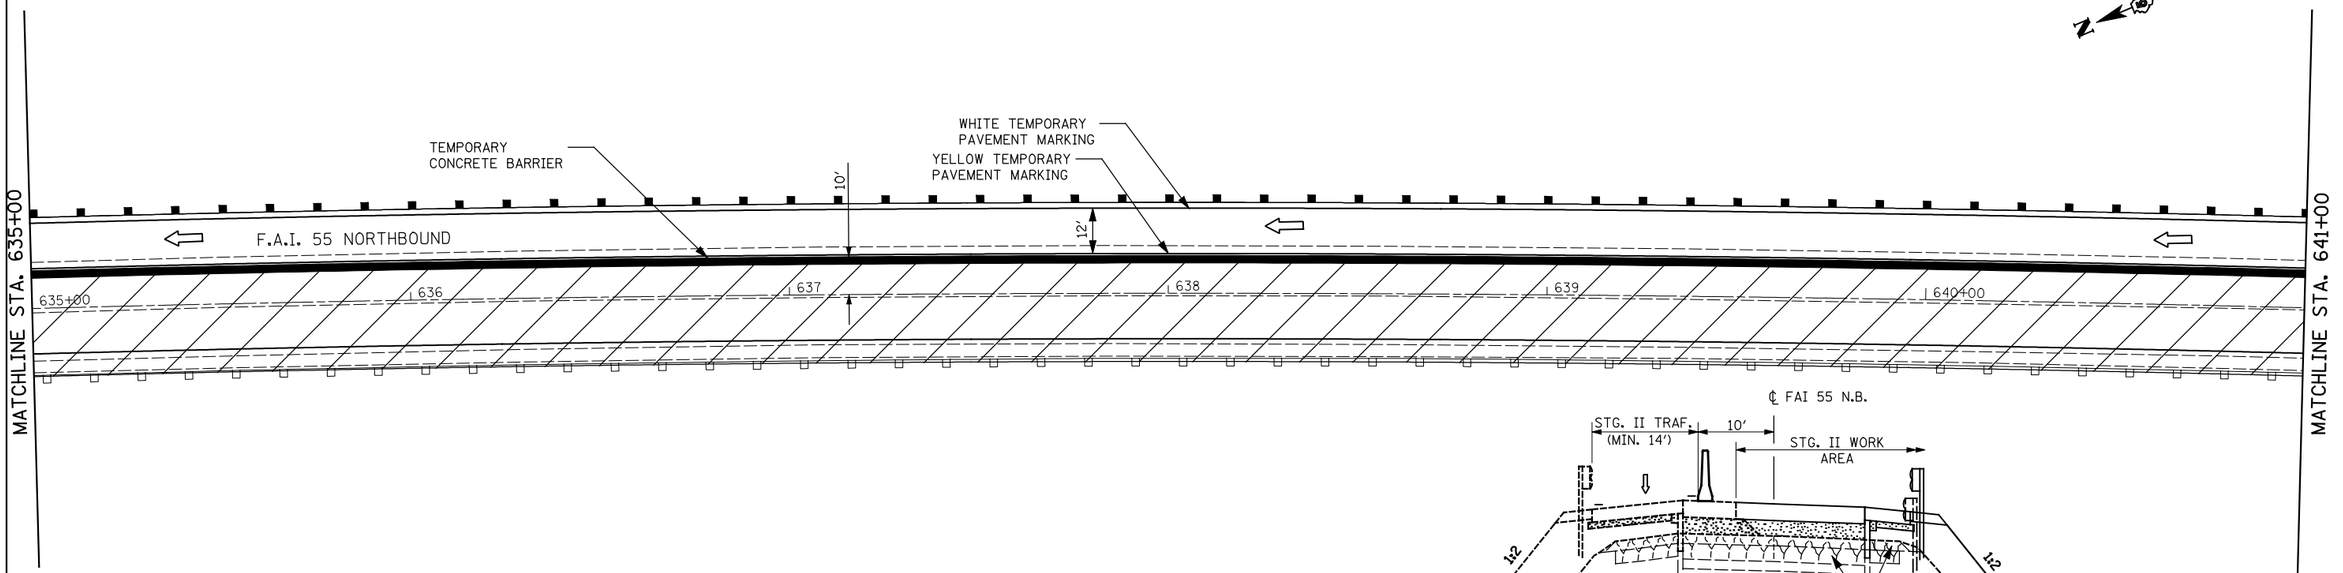

STAGE II CONSTRUCTION

WORK AREA

TYPICAL SECTION STAGE II

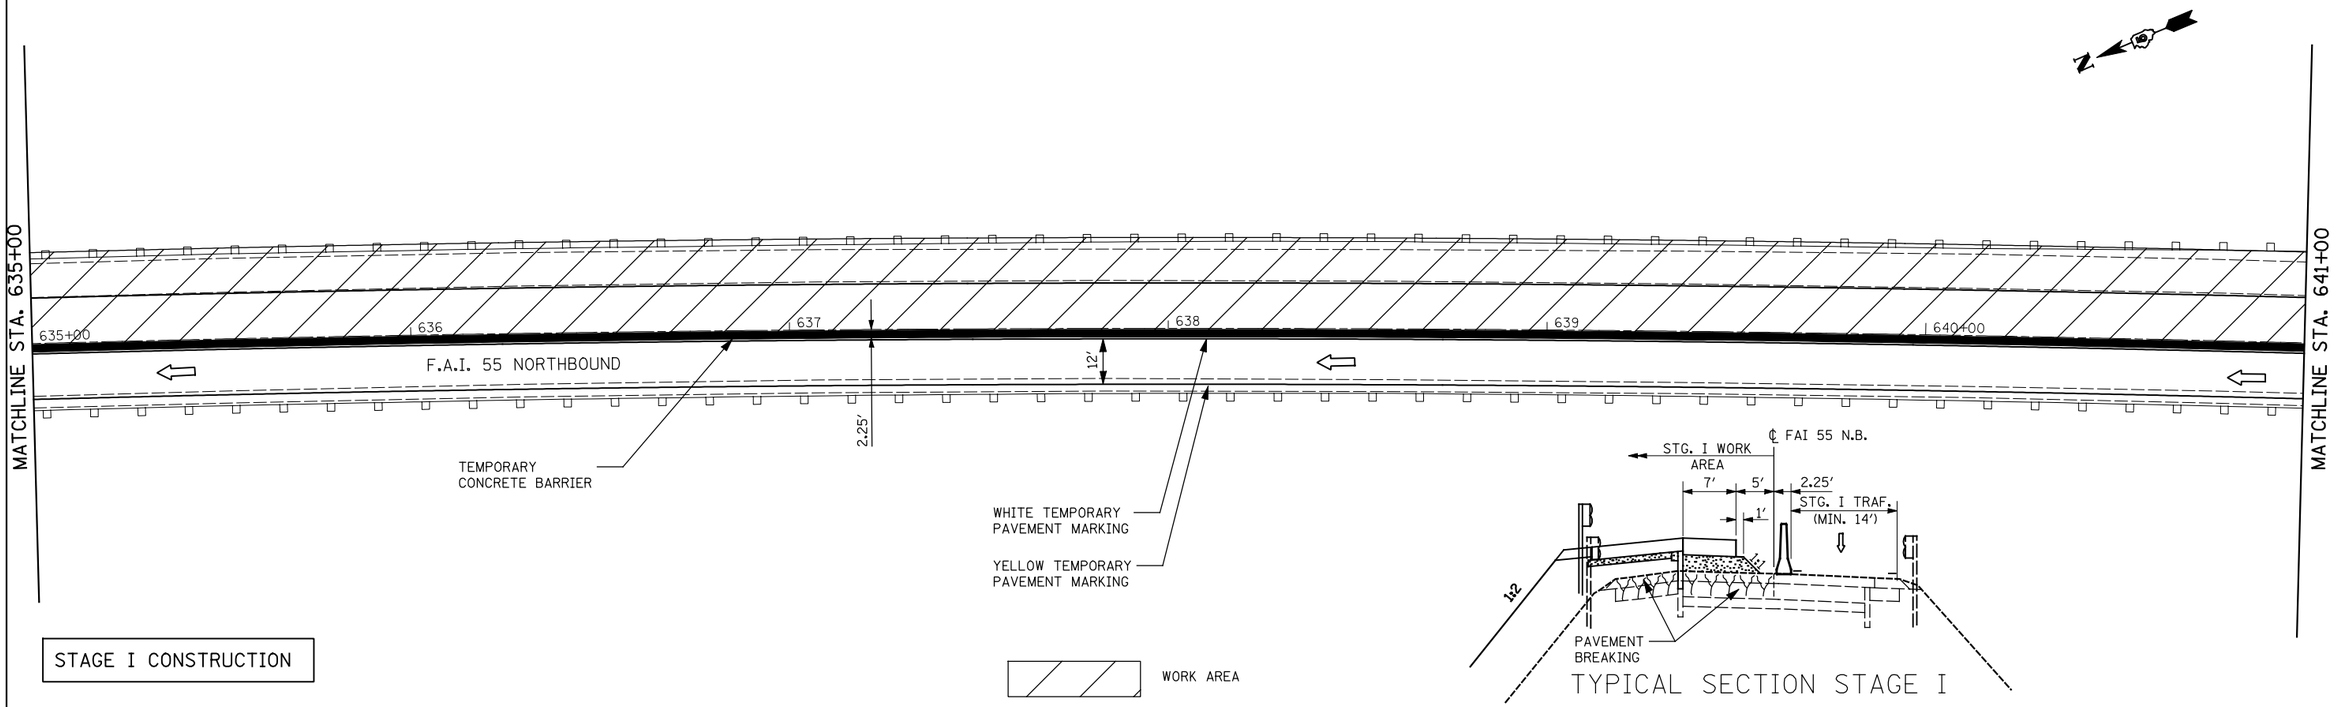

STAGE I CONSTRUCTION

WORK AREA

TYPICAL SECTION STAGE I

FILE NAME = ...\D570520-sht-staging.dgn	USER NAME = SJS	DESIGNED -	REVISED -
Johnson, Depp & Quisenberry CONSULTING ENGINEERS Springfield, Illinois		DRAWN -	REVISED -
	PLOT SCALE = 40.0000 ' / IN.	CHECKED -	REVISED -
	PLOT DATE = 08/09/2010 10:55:10	DATE -	REVISED -

STATE OF ILLINOIS
DEPARTMENT OF TRANSPORTATION

STAGING PLANS F.A.I. 55 NORTHBOUND

SCALE: 1" = 20' | SHEET NO. OF SHEETS | STA. 635+00 TO STA. 641+00

F.A.I. RTE.	SECTION	COUNTY	TOTAL SHEETS	SHEET NO.
55	(57-7HB-2 & 57-7HB-1)BR	MCLEAN	153	37
		CONTRACT NO. 70520		
	ILLINOIS FED. AID PROJECT			