F.A.P. RTE.	SECTION	COUNTY	TOTAL SHEETS	SHEET NO.
315	(28)N,TS	HANCOCK	78	19
FED. ROAD DIST. NO.		ILLINOIS	FED. AID PROJECT	

CONTRACT 72775

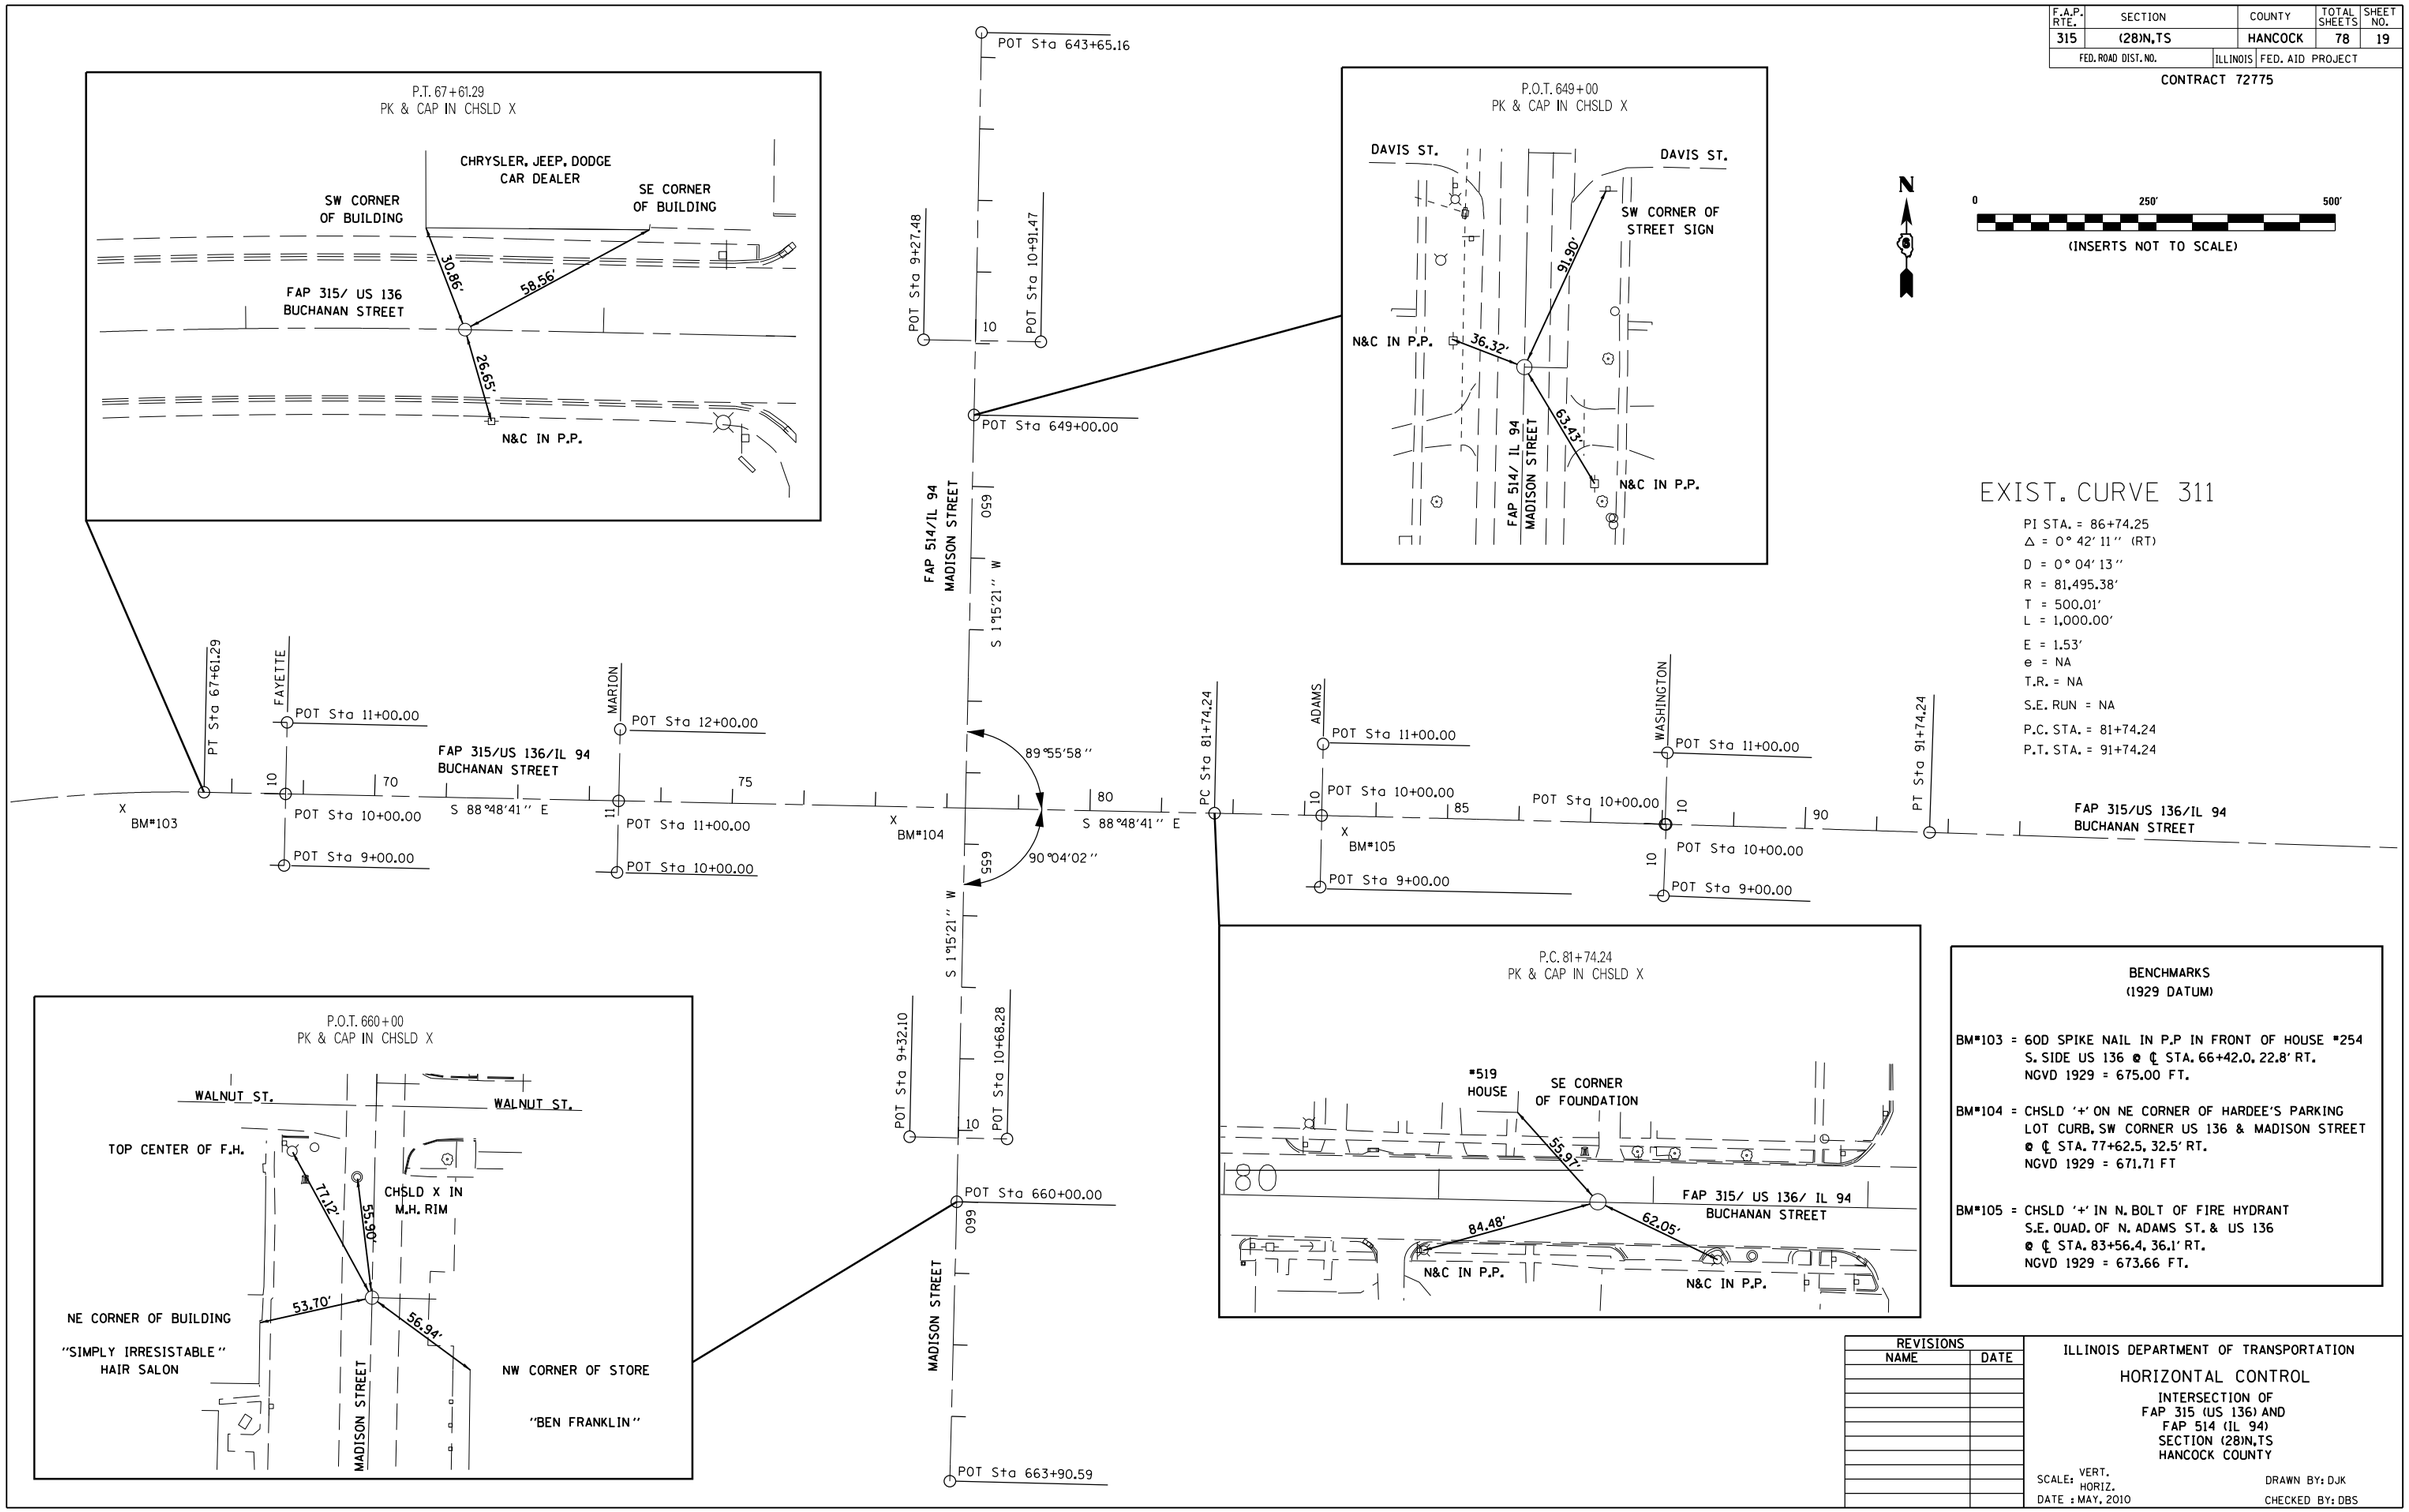

BENCHMARKS
(1929 DATUM)

BM#103 = 60D SPIKE NAIL IN P.P IN FRONT OF HOUSE #254 S. SIDE US 136 @ ℄ STA. 66+42.0, 22.8' RT.
NGVD 1929 = 675.00 FT.

BM#104 = CHSLD '+' ON NE CORNER OF HARDEE'S PARKING LOT CURB, SW CORNER US 136 & MADISON STREET @ ℄ STA. 77+62.5, 32.5' RT.
NGVD 1929 = 671.71 FT

BM#105 = CHSLD '+' IN N. BOLT OF FIRE HYDRANT S.E. QUAD. OF N. ADAMS ST. & US 136 @ ℄ STA. 83+56.4, 36.1' RT.
NGVD 1929 = 673.66 FT.

REVISIONS	
NAME	DATE

ILLINOIS DEPARTMENT OF TRANSPORTATION

HORIZONTAL CONTROL

INTERSECTION OF
FAP 315 (US 136) AND
FAP 514 (IL 94)
SECTION (28)N,TS
HANCOCK COUNTY

SCALE: VERT. HORIZ.
DATE : MAY, 2010
DRAWN BY: DJK
CHECKED BY: DBS

c:\pw_work\pwidot\laughlinrl\d0238618\06-CONTROL.dgn
Aug-27-2010 01:46:33PM laughlinrl