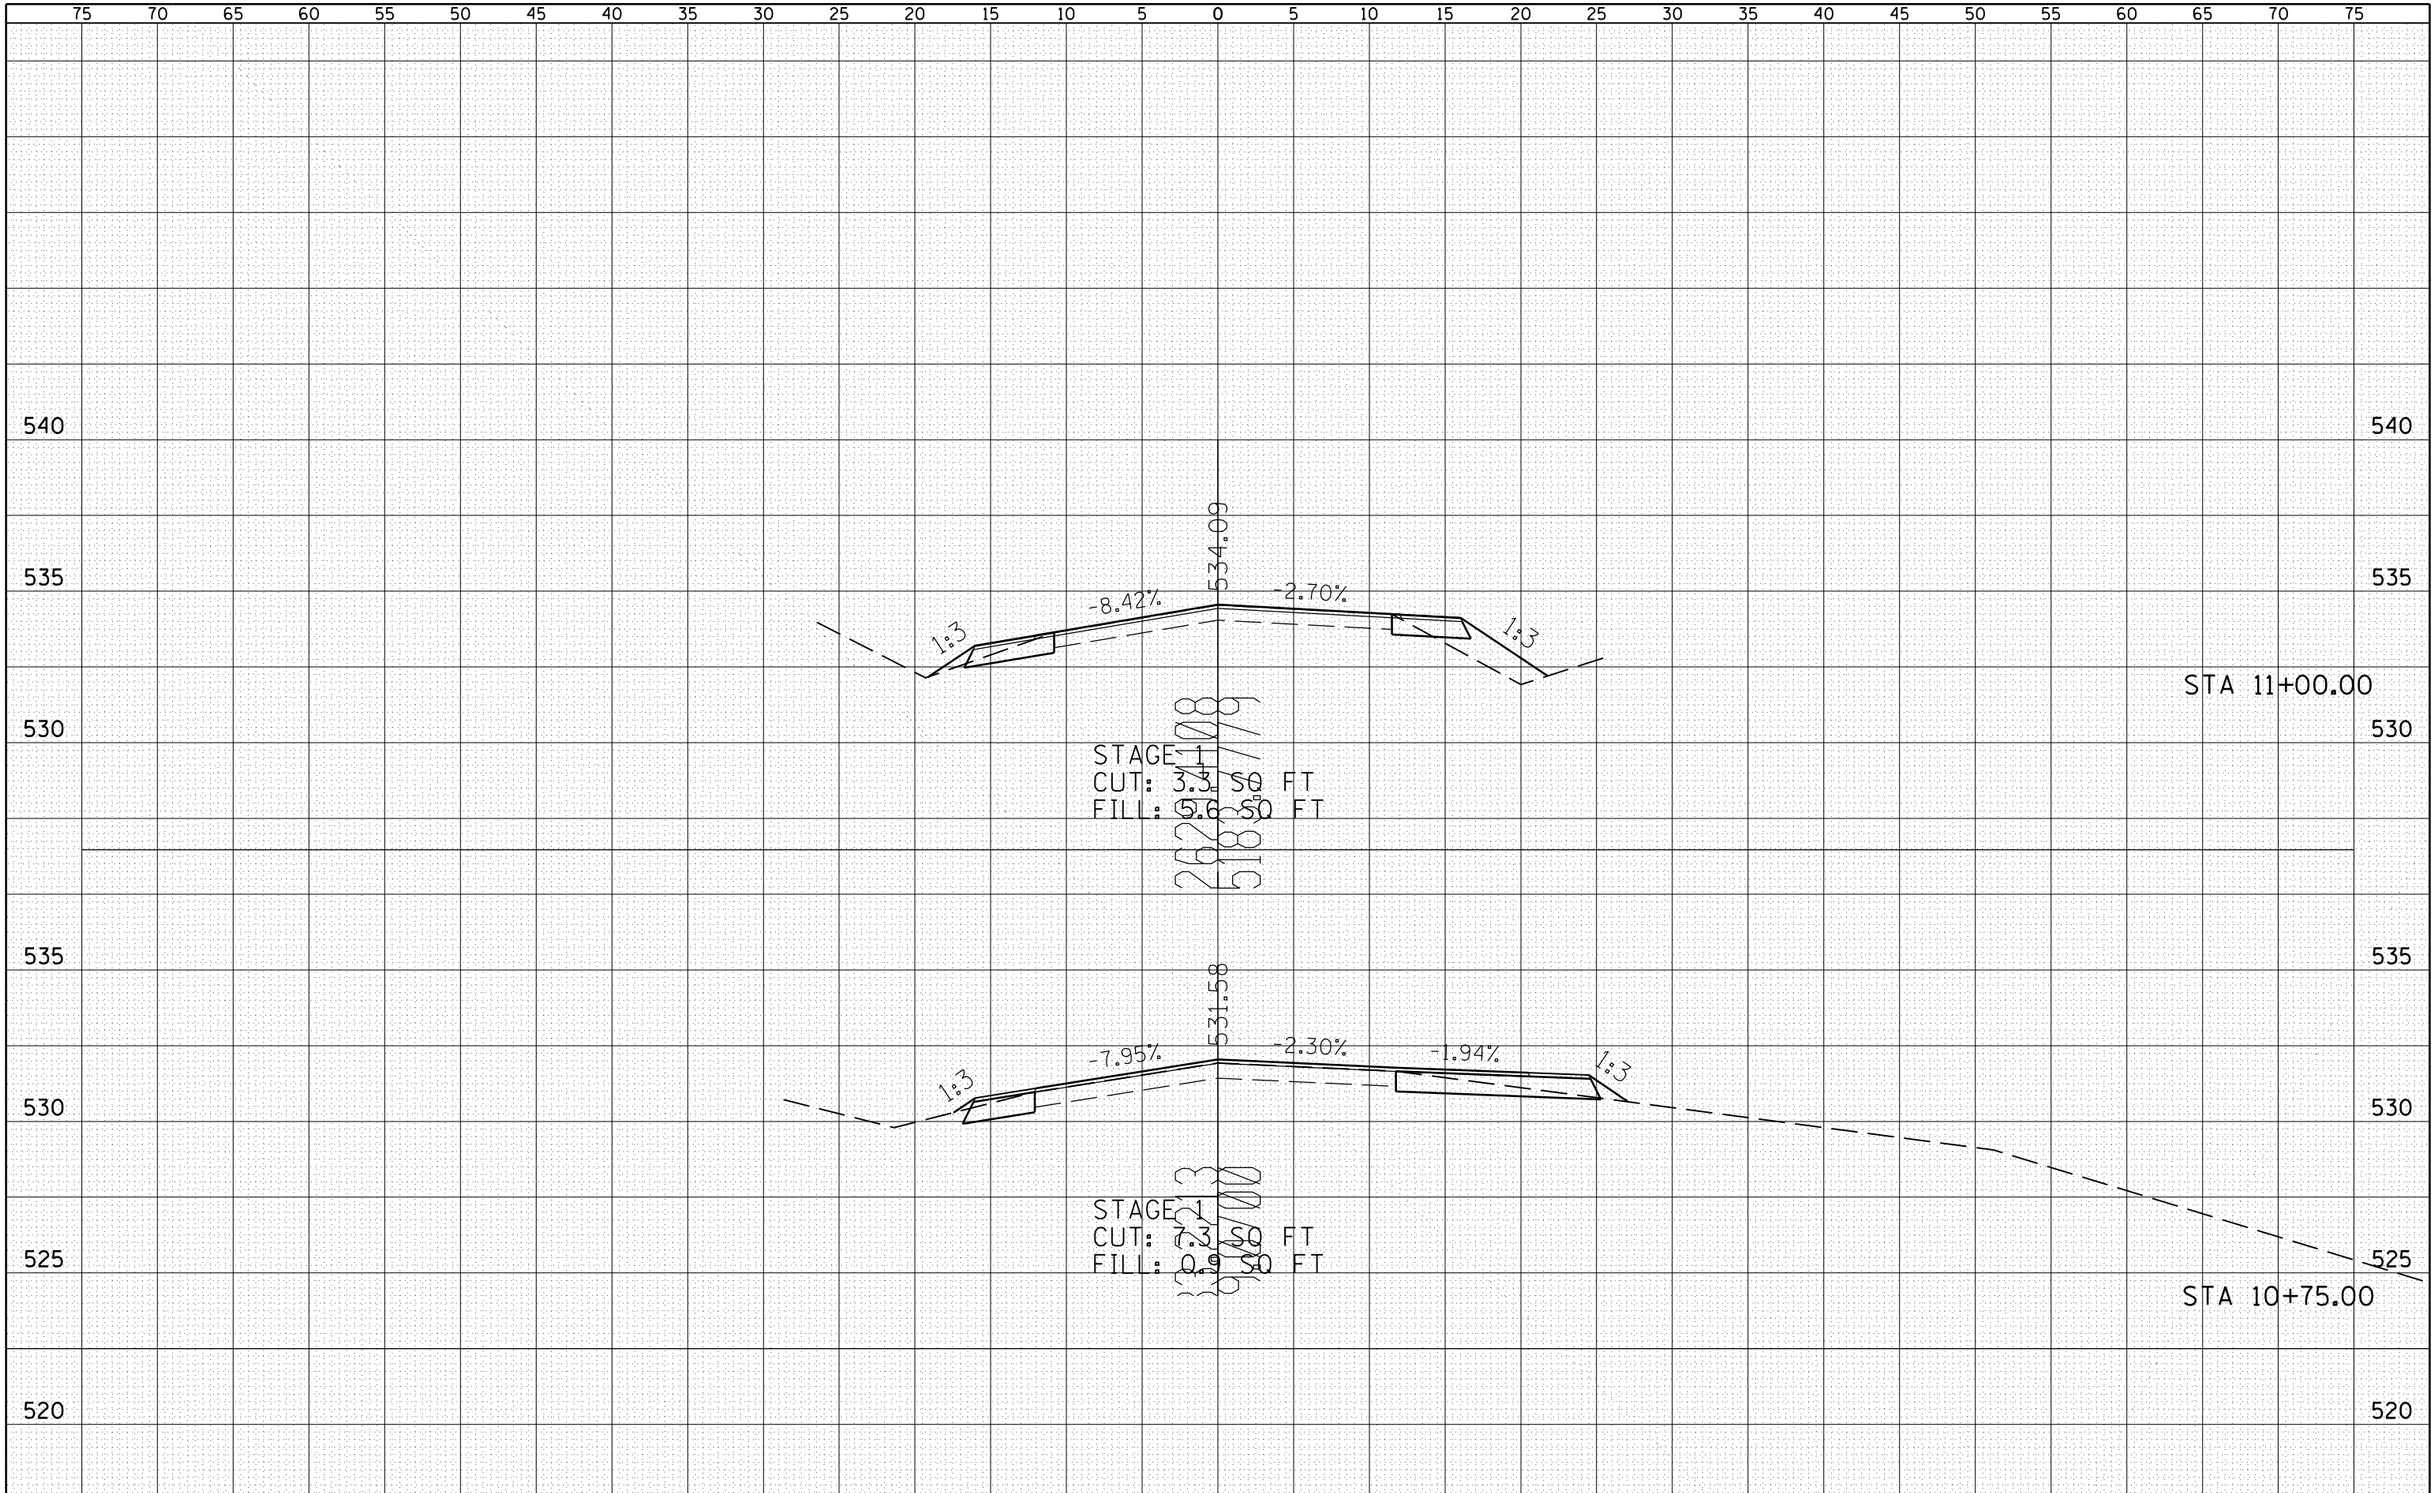

FINAL SURVEY	BY	DATE
SURVEYED		
PLOTTED		
TEMPLATE		
AREAS		
AREAS CHECKED		
NOTE BOOK NO.		

ORIGINAL SURVEY	BY	DATE
SURVEYED		
PLOTTED		
TEMPLATE		
AREAS		
AREAS CHECKED		
NOTE BOOK NO.		

FILE NAME = c:\pw_work\pwidot\laughlinrl\d0229624\TR2130_xs.SHTS.dgn	USER NAME = laughlinrl	DESIGNED -	REVISED -
		CHECKED -	REVISED -
	PLOT SCALE = 10.0000 ' / in.	DRAWN -	REVISED -
	PLOT DATE = 8/9/2010	CHECKED -	REVISED -

STATE OF ILLINOIS
DEPARTMENT OF TRANSPORTATION

TR 2130 CROSS SECTION

SCALE: HORIZ 1"=10' VERT 1"=5' | SHEET NO. 20F 2 SHEETS | STA. 10+75.00 TO STA. 11+00.00

F.A.P RTE.	SECTION	COUNTY	TOTAL SHEETS	SHEET NO.
510	120 (B-4, B-5)	HANCOCK	80	76
		CONTRACT NO. 72A65		

FED. ROAD DIST. NO. | ILLINOIS | FED. AID PROJECT