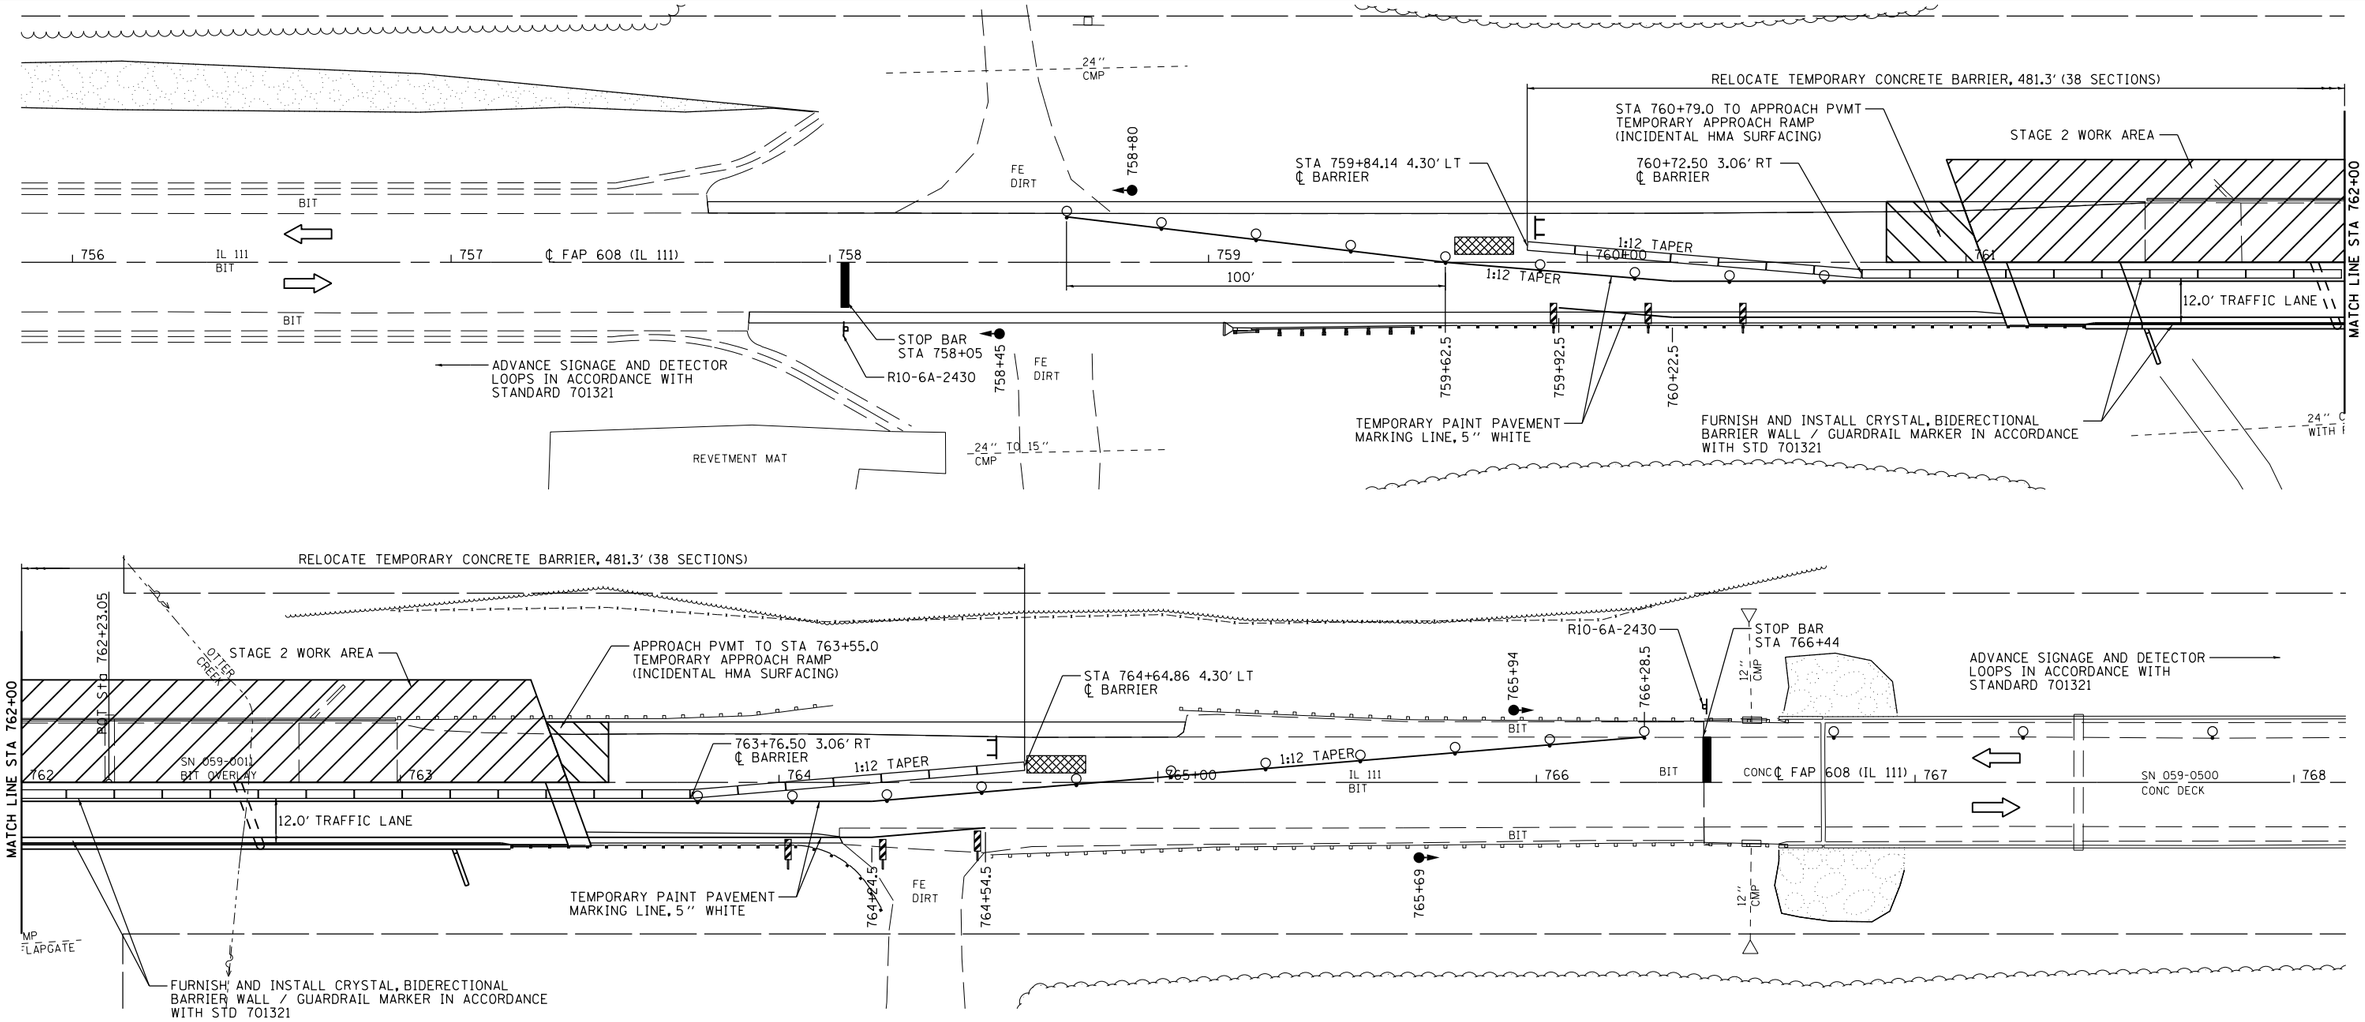

LEGEND

- DIRECTION OF TRAFFIC
- TYPE III BARRICADE
- TEMPORARY CONCRETE BARRIER
- DOUBLE VERTICAL PANEL
- DRUM WITH BI-DIRECTIONAL STEADY BURNING LIGHT
- TEMPORARY TRAFFIC SIGNAL
- MICROWAVE DETECTOR SYSTEM
- TEMPORARY IMPACT ATTENUATOR
- WORK ZONE

STAGE CONSTRUCTION SEQUENCE (STAGE 2)

THE FOLLOWING STAGE CONSTRUCTION SEQUENCE IS FOR INFORMATION ONLY. THE CONTRACTOR IS RESPONSIBLE FOR PLANNING AND EXECUTING THIS PROJECT WHICH SHALL BE SUBJECT TO THE APPROVAL OF THE ENGINEER.

STAGE 2:

FOLLOWING THE COMPLETION OF STAGE 1 CONSTRUCTION RELOCATE TEMPORARY CONCRETE BARRIER WALL AND DRUMS AND PLACE TEMPORARY PAVEMENT MARKINGS IN ACCORDANCE WITH THE PLANS.

PERFORM STAGE 2 STRUCTURE REMOVAL FOR STRUCTURE NO. 059-0011. REMOVE EXISTING PAVEMENT FOR PROPOSED STRUCTURE AND BRIDGE APPROACH CONSTRUCTION.

CONSTRUCT EAST (LT) SECTION OF STRUCTURE NO. 059-0512, BRIDGE APPROACHES, AND TEMPORARY APPROACH RAMP, INSTALL STEEL PLATE BEAM GUARD RAIL ALONG LT SIDE.

REMOVE TEMPORARY CONCRETE BARRIER WALL, TEMPORARY SIGNALS, AND RELATED STAGE CONSTRUCTION ITEMS.

MILL AND RESURFACE IL 111. UTILIZE TRAFFIC CONTROL AND PROTECTION STANDARD 701306. INSTALL FINAL PAVEMENT MARKINGS.

TRAFFIC STAGING NOTES

VERTICAL PANELS, DRUMS WITH STEADY BURNING LIGHTS, TYPE III BARRICADES, SIGNS, TEMPORARY PAVEMENT MARKINGS, DETECTOR LOOPS, TEMPORARY RUMBLE STRIPS, AND TYPE C BIDIRECTIONAL REFLECTORS SHALL BE INCLUDED IN THE COST OF THE PAY ITEM "TRAFFIC CONTROL AND PROTECTION, STANDARD 701321 (SPECIAL)"

THIS WORK SHALL SUPPLIMENT AND BE IN ACCORDANCE WITH HIGHWAY STANDARD 701321.

REMOVE ALL CONFLICTING PAVEMENT MARKINGS.

N

20 0 20 40

SCALE: 1" = 20'

FILE NAME = c:\pw_work\pwidot\laughlinrl\d0231868\D672B53-Sht-Staging3.dgn	USER NAME = laughlinrl	DESIGNED - SEB	REVISED -
		DRAWN - SEB	REVISED -
	PLOT SCALE = 40.0000 ' / in.	CHECKED -	REVISED -
	PLOT DATE = Aug-11-2010 03:20:21PM	DATE -	REVISED -

STATE OF ILLINOIS
DEPARTMENT OF TRANSPORTATION

TRAFFIC CONTROL & PROTECTION
STAGING – STAGE 2 CONSTRUCTION

SCALE: 1"=20' | SHEET NO. OF SHEETS | STA. TO STA.

F.A.P RTE.	SECTION	COUNTY	TOTAL SHEETS	SHEET NO.
608	122B-2	MACOUPIN	53	14
		CONTRACT NO. 72B53		

FED. ROAD DIST. NO. 6 | ILLINOIS | FED. AID PROJECT