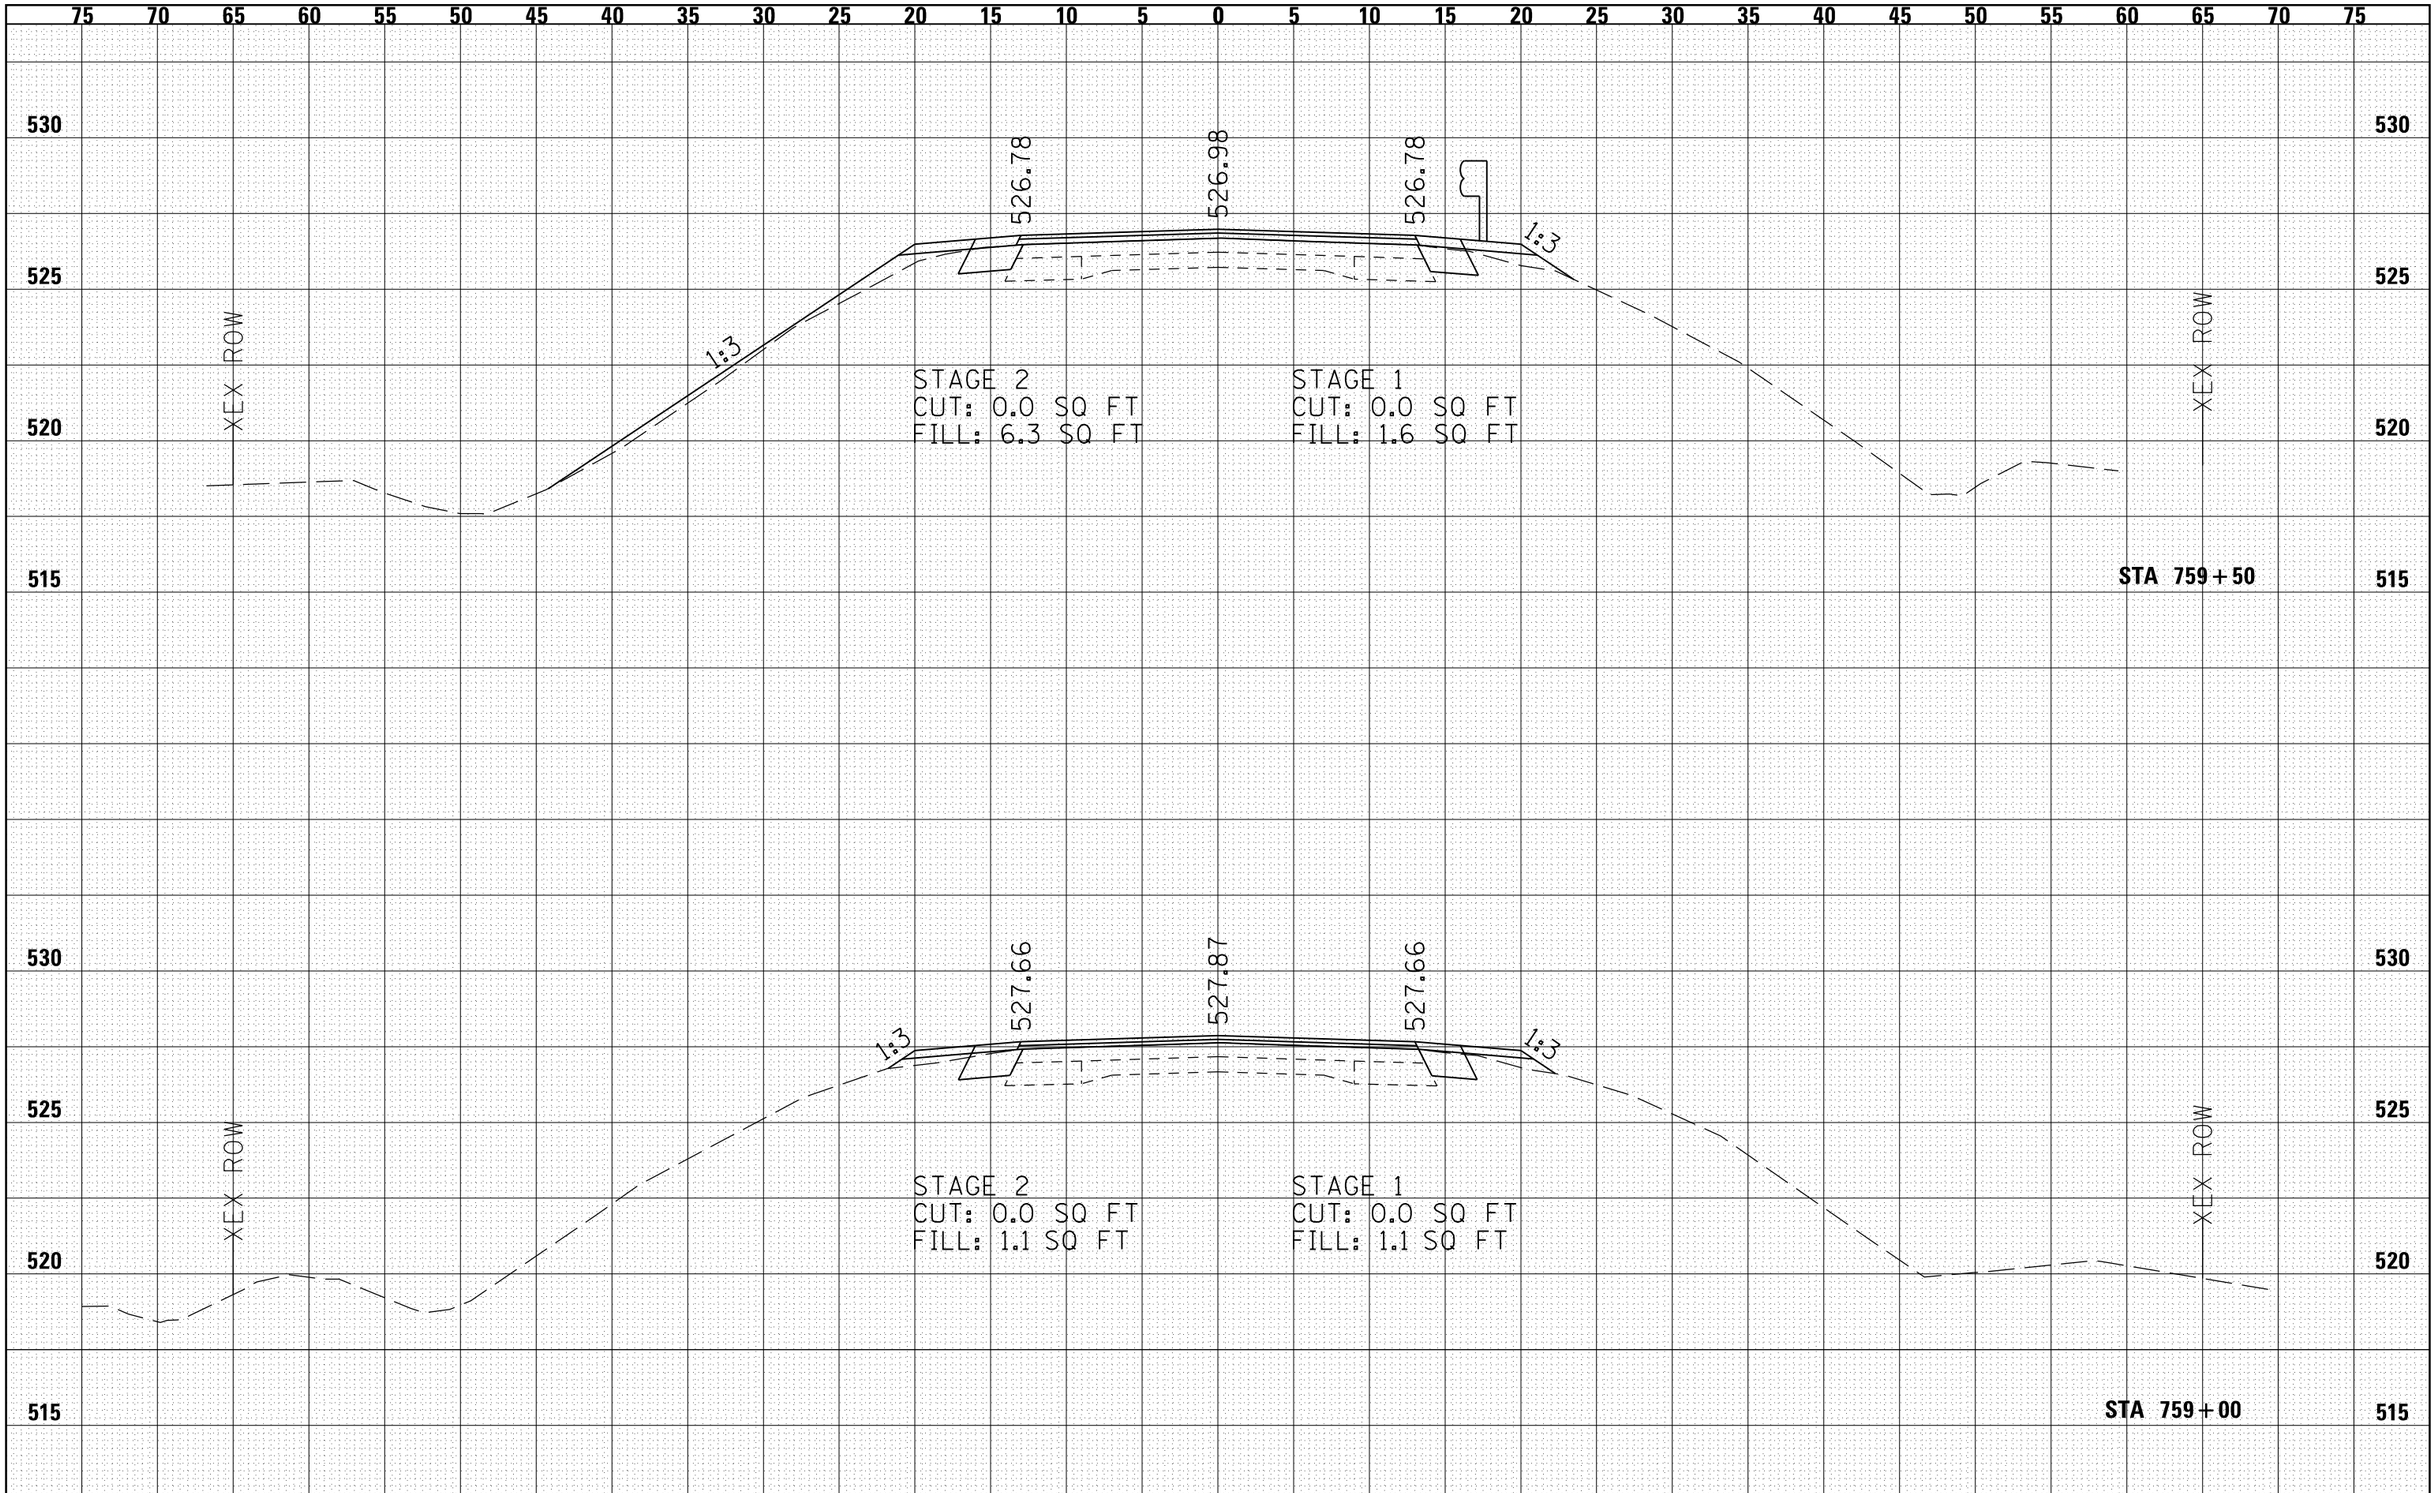

FINAL SURVEY	BY	DATE
SURVEYED		
PLOTTED		
TEMPLATE		
AREAS		
AREAS CHECKED		
NOTE BOOK NO.		

ORIGINAL SURVEY	BY	DATE
SURVEYED		
PLOTTED		
TEMPLATE		
AREAS		
AREAS CHECKED		
NOTE BOOK NO.		

FILE NAME = c:\pw_work\pwidot\laughlinrl\d0231868\D672B53-Sht-XsSht_01.dgn

USER NAME = laughlinrl
PLOT SCALE = 10.0000 ' / in.
PLOT DATE = Aug-11-2010 03:10:38PM

DESIGNED - | REVISED -
DRAWN - | REVISED -
CHECKED - | REVISED -
DATE - | REVISED -

STATE OF ILLINOIS
DEPARTMENT OF TRANSPORTATION

CROSS SECTIONS
IL 111

SCALE: | SHEET NO. 3 OF 9 SHEETS | STA. 759+00.00 TO STA. 759+50.00

F.A.P RTE.	SECTION	COUNTY	TOTAL SHEETS	SHEET NO.
608	122B-2	MACOUPIN	53	47
		CONTRACT NO. 72B53		

FED. ROAD DIST. NO. 6 | ILLINOIS | FED. AID PROJECT