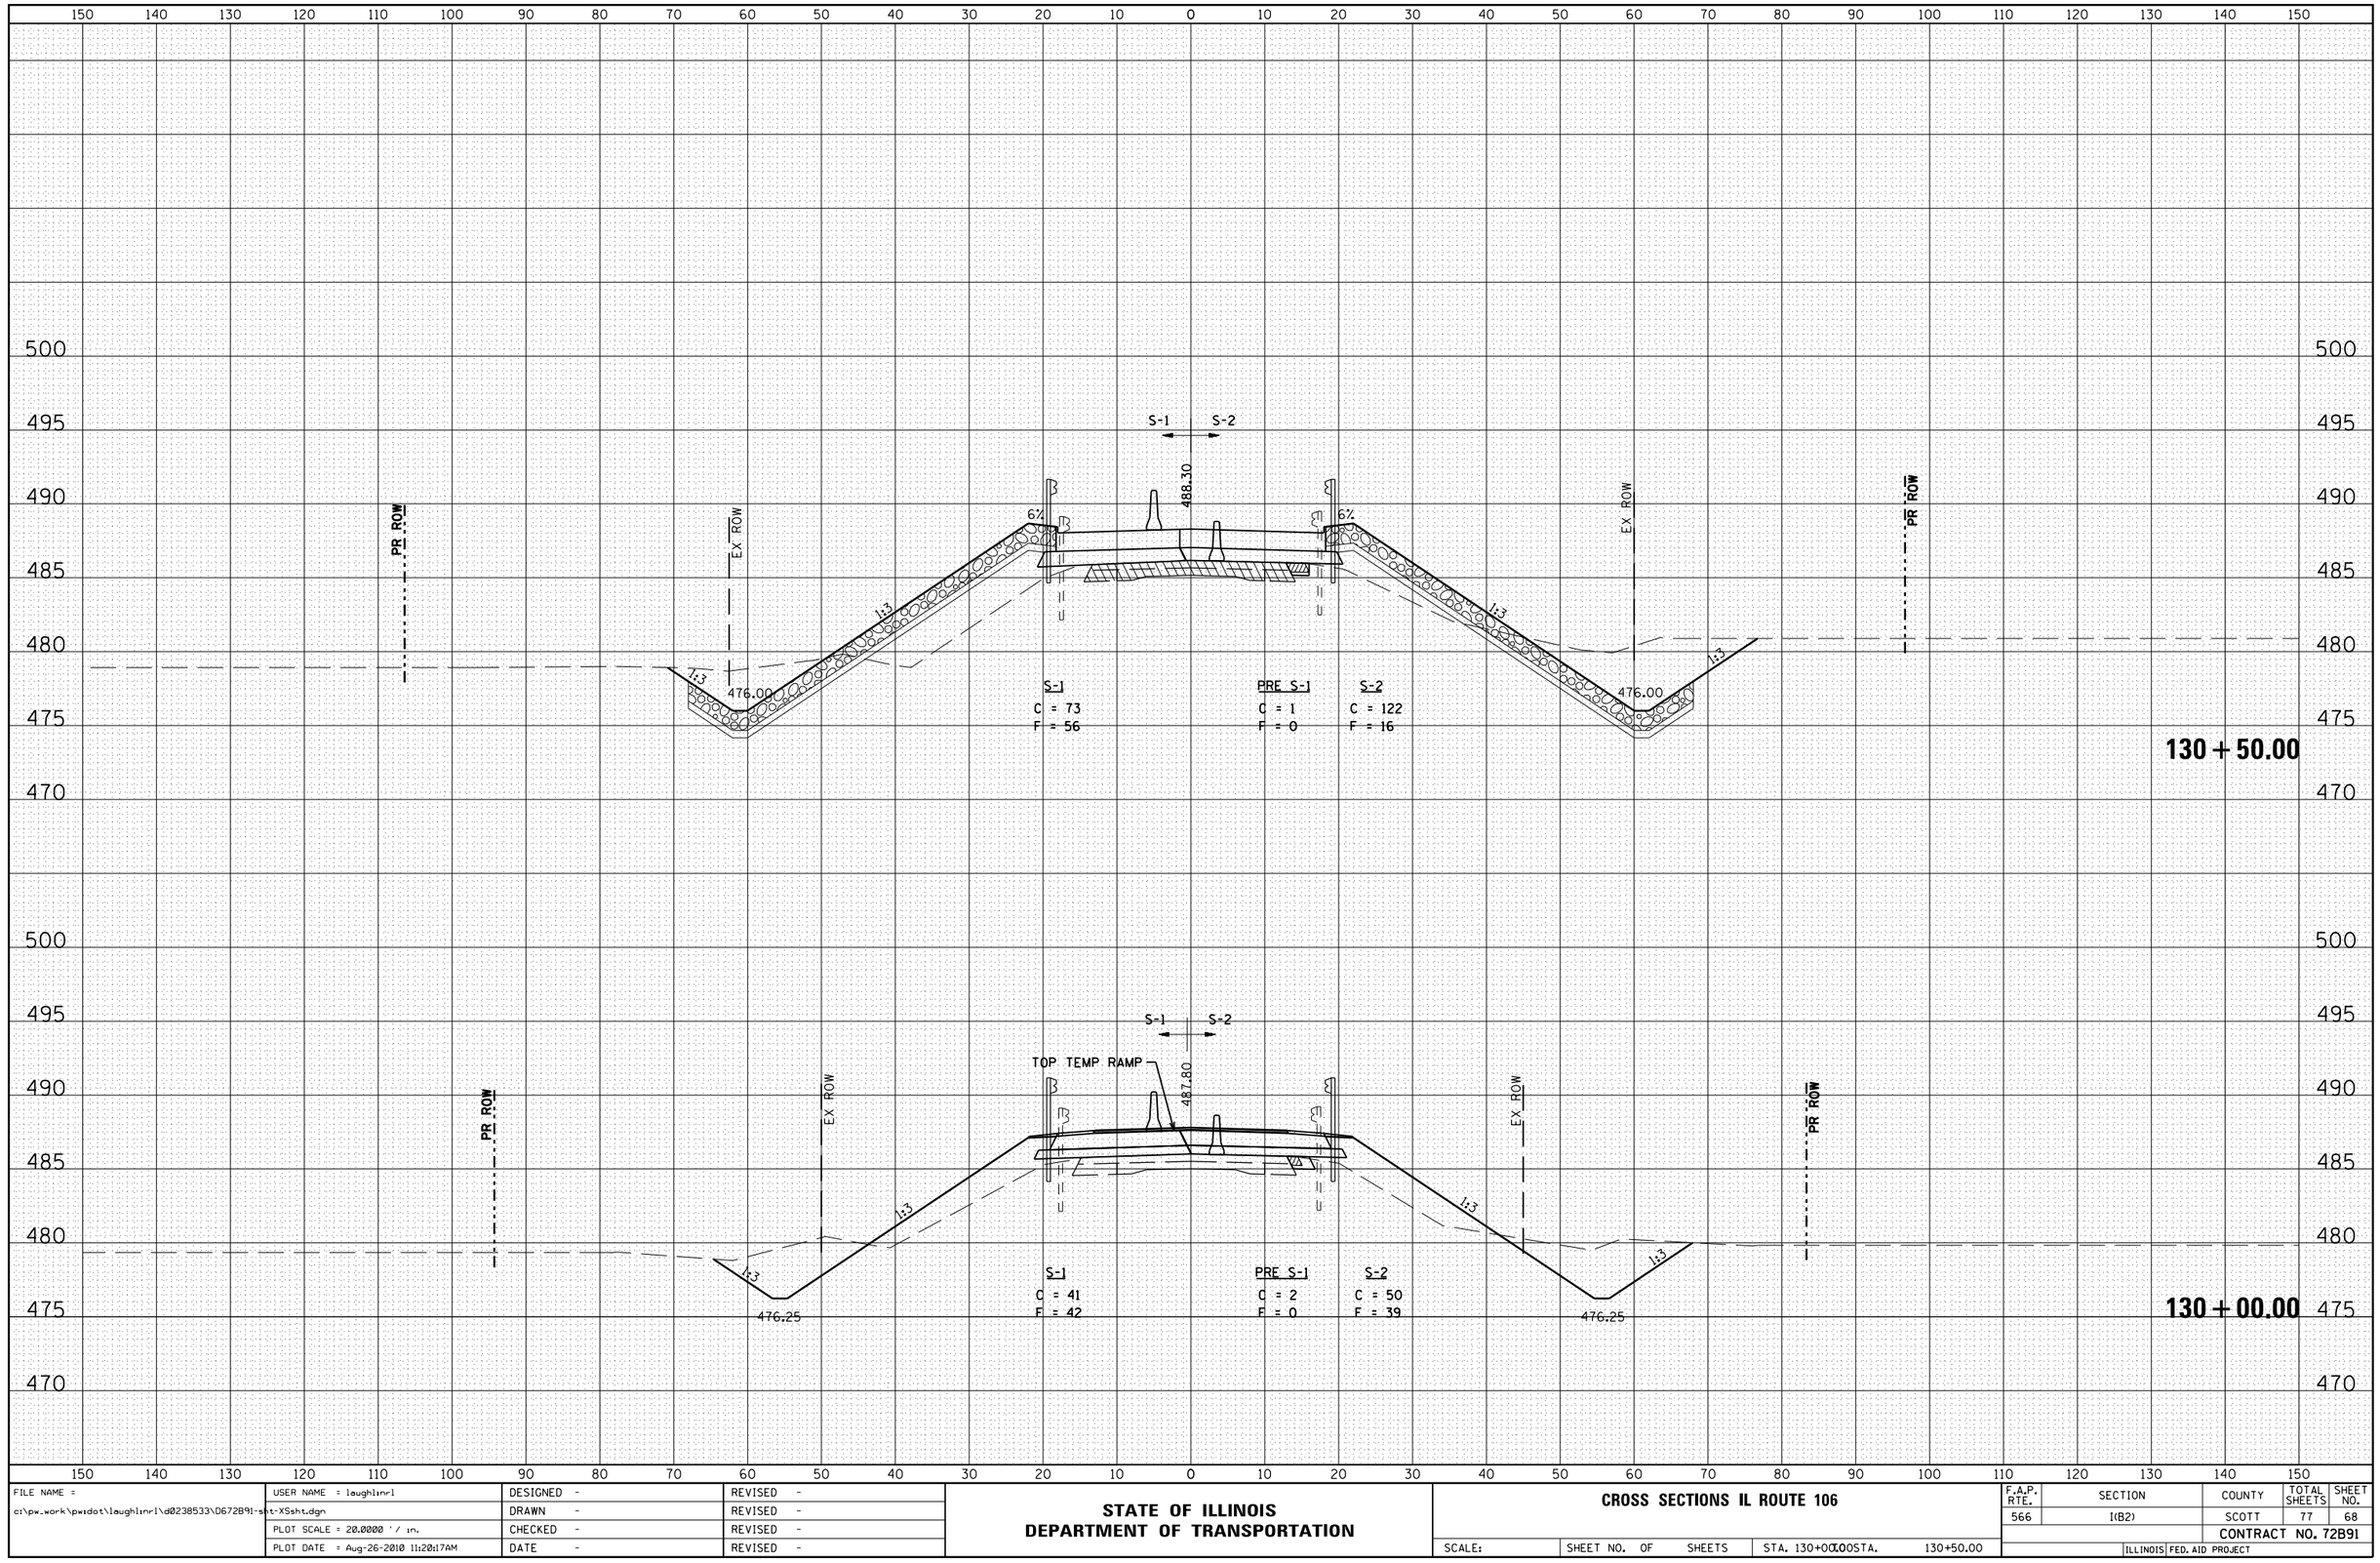

FINAL SURVEY

NO.	NOTE BOOK	PAGES	SURVEYED	PLOTTED	TEMPLATE	AREAS CHECKED	BY	DATE

ORIGINAL SURVEY

NO.	NOTE BOOK	PAGES	SURVEYED	PLOTTED	TEMPLATE	AREAS CHECKED	BY	DATE

FILE NAME = c:\pw_work\pwidot\laughlinrl\d0238533\D672B91-sht-XSsht.dgn	USER NAME = laughlinrl	DESIGNED -	REVISED -
		DRAWN -	REVISED -
	PLOT SCALE = 20.0000 ' / in.	CHECKED -	REVISED -
	PLOT DATE = Aug-26-2010 11:20:17AM	DATE -	REVISED -

STATE OF ILLINOIS
DEPARTMENT OF TRANSPORTATION

CROSS SECTIONS IL ROUTE 106

SCALE: | SHEET NO. OF SHEETS | STA. 130+00.00 STA. 130+50.00

F.A.P. RTE.	SECTION	COUNTY	TOTAL SHEETS	SHEET NO.
566	I(B2)	SCOTT	77	68
		CONTRACT NO. 72B91		
	ILLINOIS	FED. AID PROJECT		