STATE OF ILLINOIS
DEPARTMENT OF TRANSPORTATION

ROUTE NO.	SECTION	COUNTY	TOTAL SHEETS	SHEET NO.
F.A.I.R. 14	64-1VBR2	ST CLAIR	23	14a
FED. ROAD DIST. NO. 9	ILLINOIS	FED. AID PROJECT		

SHEET NO. 10a
15 SHEETS

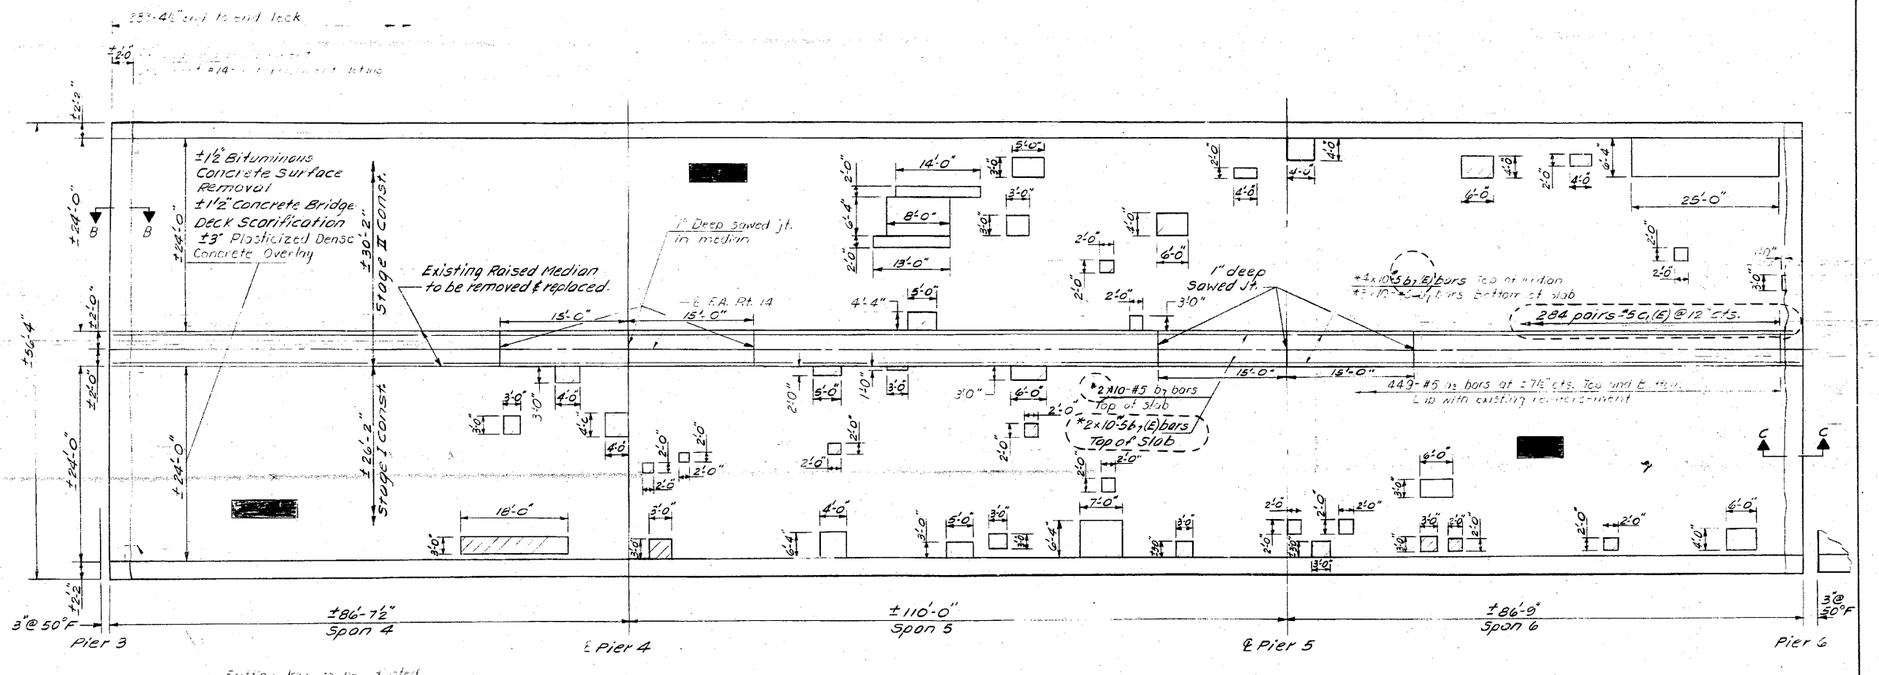

Existing drain to be adjusted (Typ all each side) See Detail

For notes see sheet #9.

* For placement see median replacement details on sheet #14.

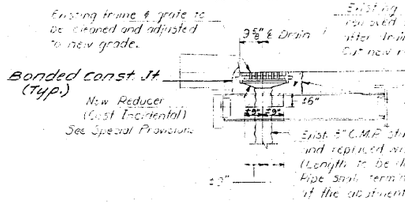

DRAIN ADJUSTMENT DETAIL
(At abuts. & pier 3)

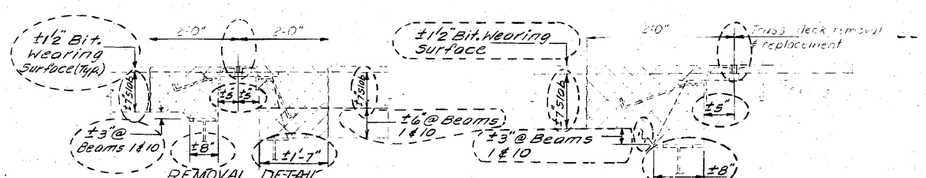

REMOVAL DETAIL AT PIER 3
(Cross hatched areas indicate Concrete Removal)

Note: Removal of existing expansion devices above the diaphragms is incidental to "Concrete Removal."

REMOVAL DETAIL AT PIERS 6 & 7
Cross hatched area indicates Concrete Removal.

DESIGNED	Thomas Bakos	
CHECKED	David Murphy	
DRAWN	LH	
CHECKED	MG	

Feb. 4 1985

EXAMINED James H. Kaufman, ENGINEER OF BRIDGE DESIGN

PASSED James H. Kaufman, ENGINEER OF BRIDGES AND STRUCTURES

APPROVED DIRECTOR OF HIGHWAYS

DECK REPAIR DETAILS
SPANS 4,5&6
F.A. RTE. 14 SEC. 64-1VBI
ST. CLAIR COUNTY
STA. 218+07.13

AS REVISED 3-28-86 R.E.A.

FOR INFORMATION ONLY

Coombe-Bloxdorf P.C.
-CIVIL ENGINEERS-
-STRUCTURAL ENGINEERS-
-LAND SURVEYORS-
Design Firm License No. 184-002703

FILE NAME = ...\146-D876882-exist-bridge-repair-plans-16.dgn	USER NAME = CFC...	DESIGNED -	REVISED -
		DRAWN -	REVISED -
	PLOT SCALE = 40.000000 ' / IN.	CHECKED -	REVISED -
CB JOB NO 09021	PLOT DATE = 8/5/2010	DATE - / /	REVISED -

STATE OF ILLINOIS
DEPARTMENT OF TRANSPORTATION

SN 082-0030 PLANS
(REHABILITATION PLANS)

SCALE: | SHEET NO. OF SHEETS | STA. | TO STA.

F.A.P. RTE.	SECTION	COUNTY	TOTAL SHEETS	SHEET NO.
312	64-1VBR	ST. CLAIR	259	146
		CONTRACT NO. 76882		
	ILLINOIS	FED. AID PROJECT		