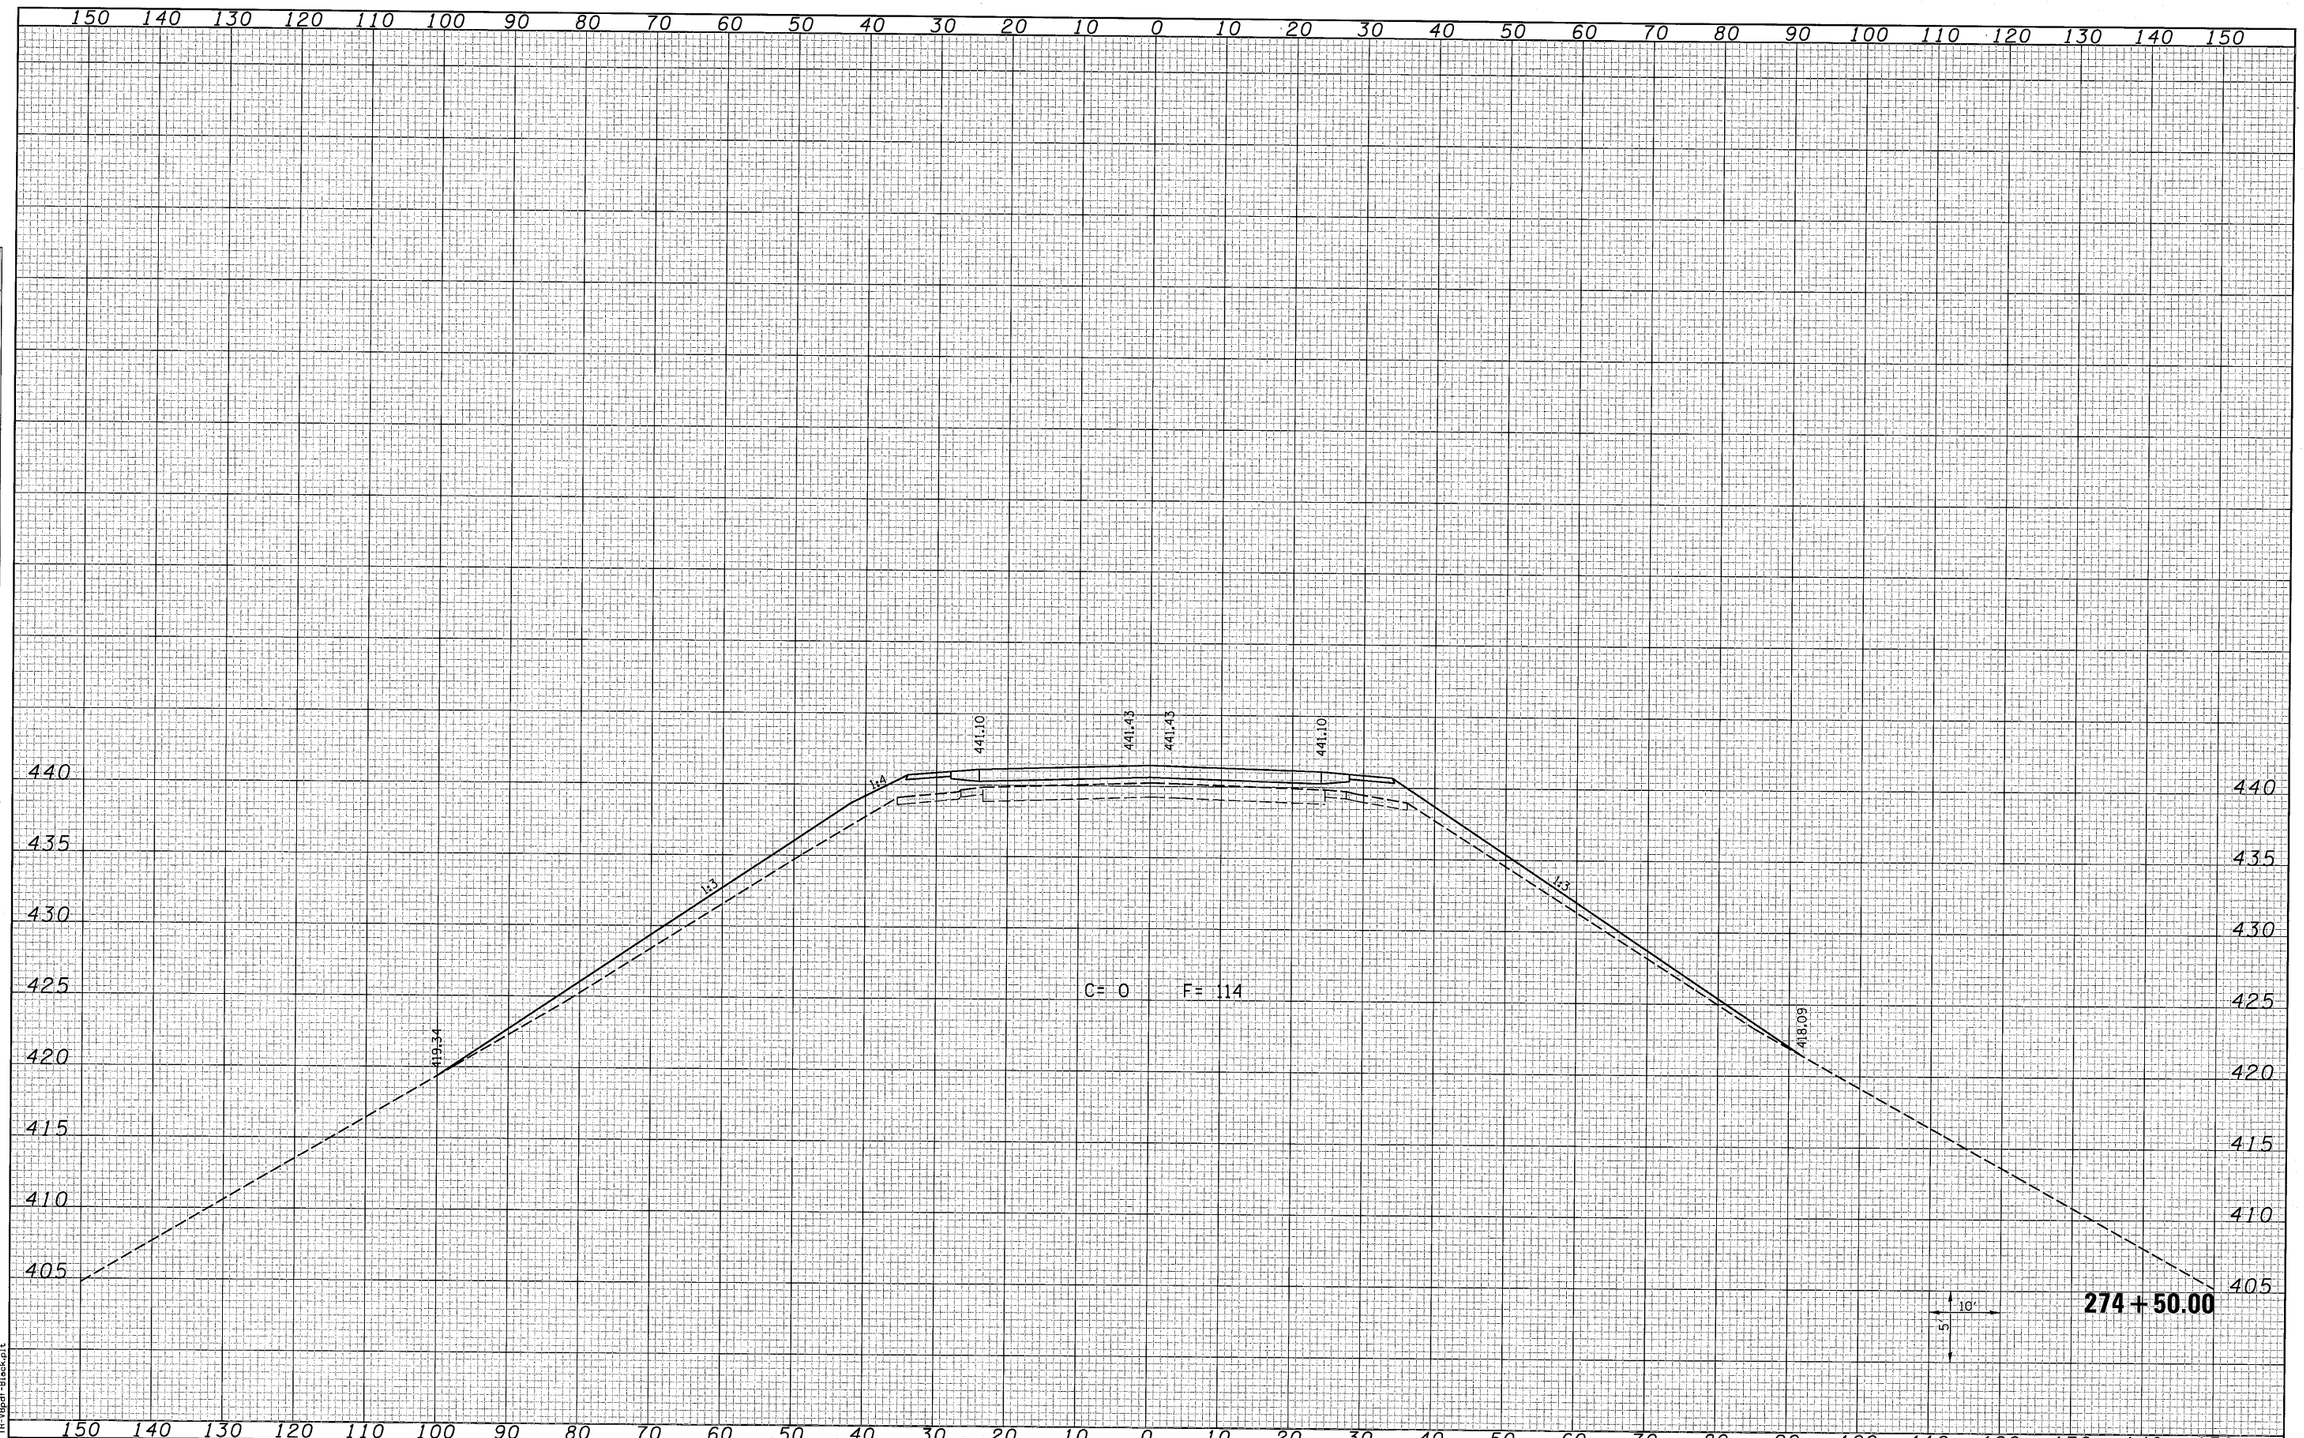

ORIGINAL SURVEY		SURVEYED		BY	DATE
		PLOTTED			
		TEMPLATE			
NOTE BOOK		AREAS	
NO.		AREAS CHECKED	

FINAL SURVEY		SURVEYED		BY	DATE
		PLOTTED			
		DRAWN			
NOTE BOOK		AREAS	
NO.		AREAS CHECKED	

LAST SAVED = 8/4/2010
PEN TABLE = HS-Half.tbl
PLOT DRIVER = HP\pcl5e\Black.plt

FILE NAME =	USER NAME = beriechmann	DESIGNED -	REVISED -
i:\07078\cad\t_plans\099-D876882-XSSht-IL3.dgn		DRAWN -	REVISED -
	PLOT SCALE = 10.0005 ' / IN.	CHECKED -	REVISED -
	PLOT DATE = 8/9/2010 10:22:12 AM	DATE -	REVISED -

STATE OF ILLINOIS
DEPARTMENT OF TRANSPORTATION

HORNER & SHIFRIN, INC. ENGINEERS

IL 3 CROSS SECTIONS

SCALE: 1=10'H =5'V | SHEET NO. 7 OF 25 SHEETS | STA. 274+50.00 TO STA. 274+50.00

F.A.P. RTE.	SECTION	COUNTY	TOTAL SHEETS	SHEET NO.
312	64-1VBR	ST. CLAIR	259	235
		CONTRACT NO. 76882		
	ILLINOIS	FED. AID PROJECT		