ORIGINAL SURVEY	NOTE BOOK	NO.
SURVEYED		
PLOTTED		
CHECKED		
TRACE		
AREAS		
AREAS CHECKED		

FINAL SURVEY	NOTE BOOK	NO.
SURVEYED		
PLOTTED		
CHECKED		
TRACE		
AREAS		
AREAS CHECKED		

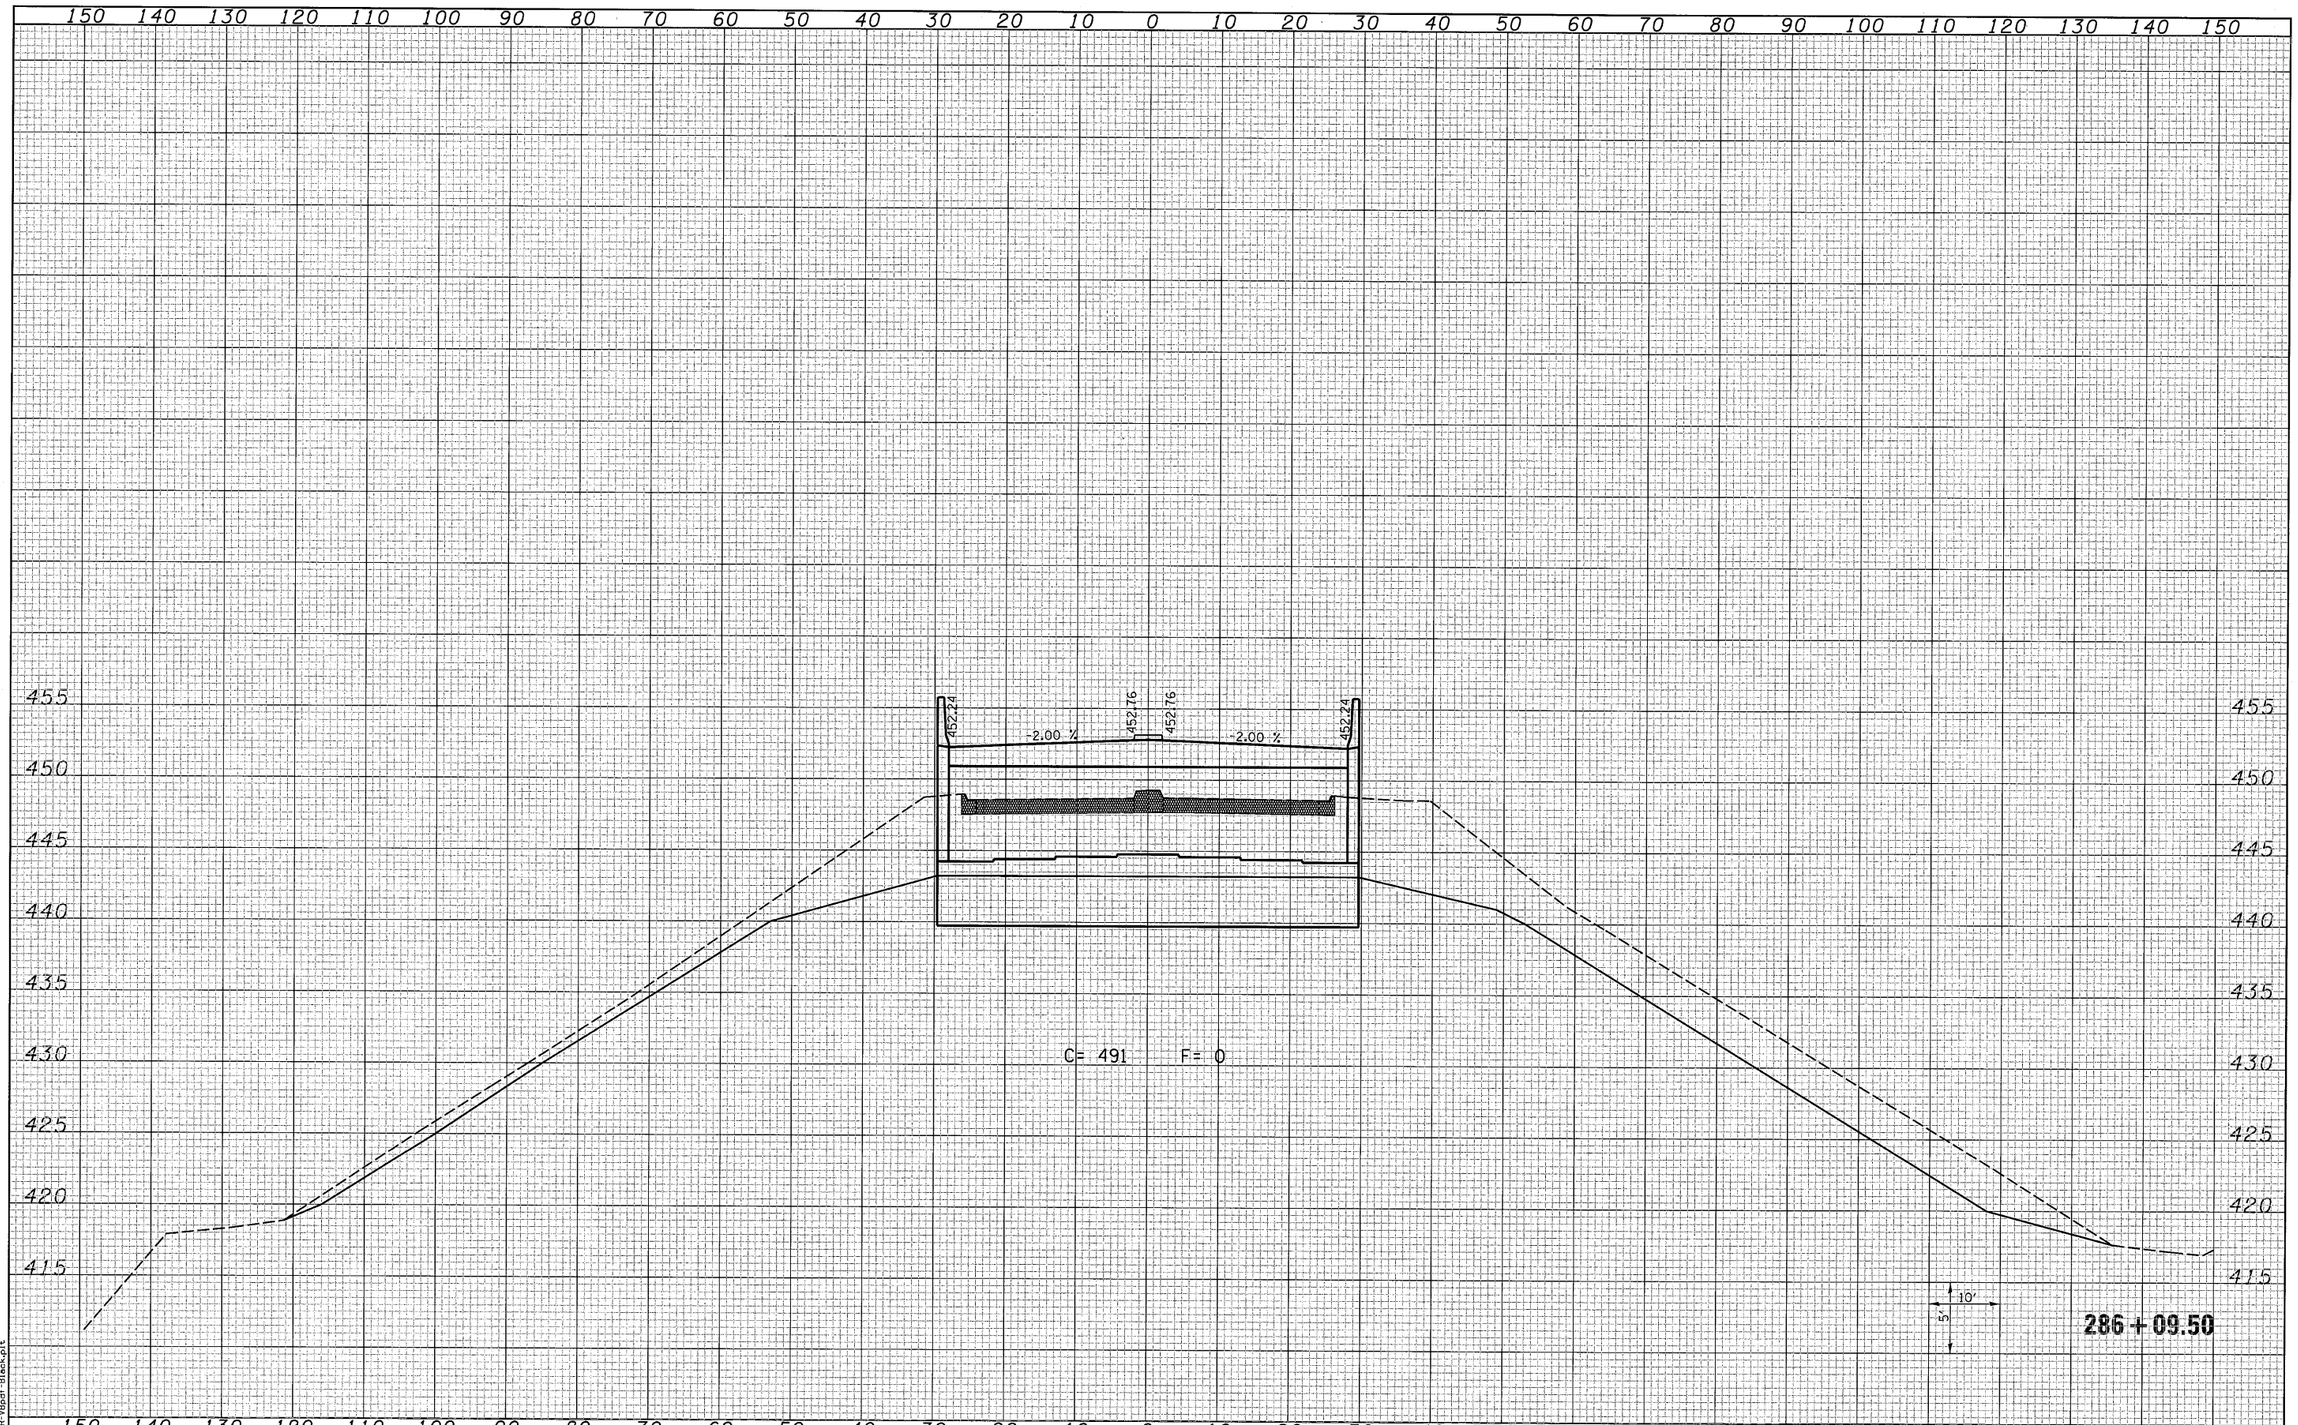

FILE NAME = i:\07078\cad\t_plans\099-D876882-XSSht-IL3.dgn	USER NAME = beriechmann	DESIGNED -	REVISED -
		DRAWN -	REVISED -
	PLOT SCALE = 10.0005 ' / IN.	CHECKED -	REVISED -
	PLOT DATE = 8/9/2010 10:22:23 AM	DATE -	REVISED -

STATE OF ILLINOIS
DEPARTMENT OF TRANSPORTATION

HORNER & SHIFRIN, INC. ENGINEERS

IL 3 CROSS SECTIONS

SCALE: 1=10'H =5'V | SHEET NO. 18 OF 25 SHEETS | STA. 286+09.50 TO STA. 286+09.50

F.A.P. RTE.	SECTION	COUNTY	TOTAL SHEETS	SHEET NO.
312	64-1VBR	ST. CLAIR	259	246
		CONTRACT NO. 76882		
		ILLINOIS FED. AID PROJECT		

LAST SAVED = 8/4/2010
PEN TABLE = V8-Half.tbl
PLOT DRIVER = IRV10ps1-Black.plt