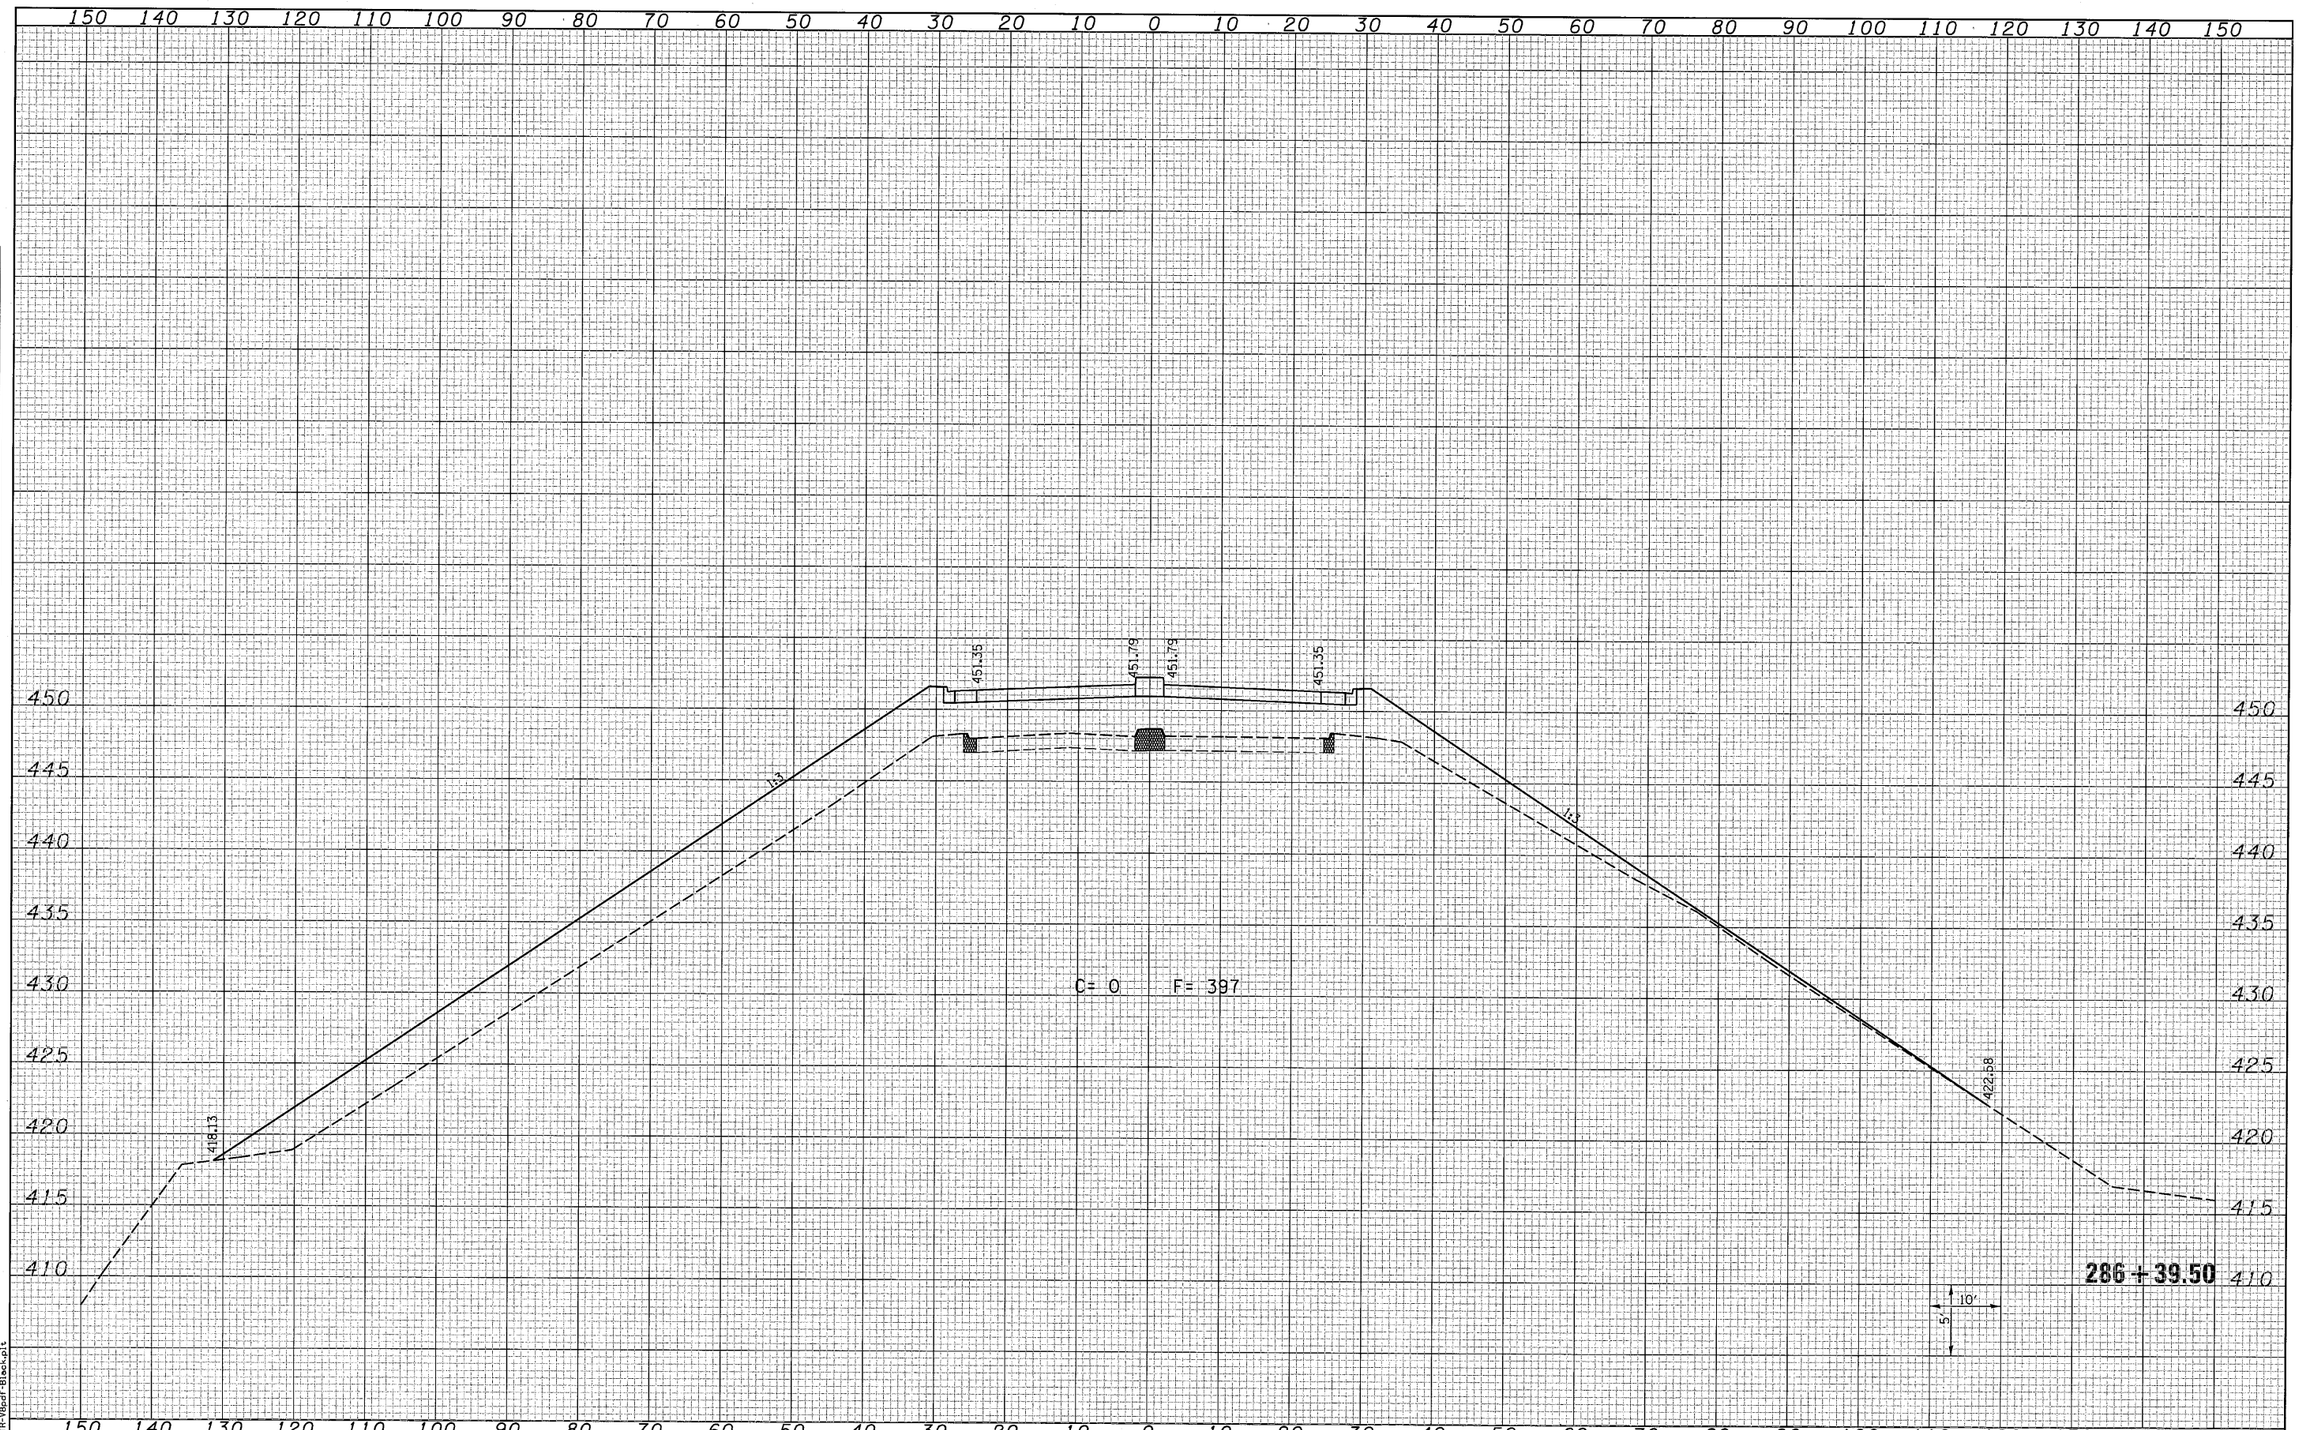

FILE NAME = i:\07078\cad\t_plans\099-DB76882-XSSht-IL3.dgn	USER NAME = beriechmann	DESIGNED -	REVISED -
		DRAWN -	REVISED -
	PLOT SCALE = 10.0005 ' / IN.	CHECKED -	REVISED -
	PLOT DATE = 8/9/2010 10:22:24 AM	DATE -	REVISED -

STATE OF ILLINOIS
DEPARTMENT OF TRANSPORTATION

HORNER & SHIFRIN, INC. ENGINEERS

IL 3 CROSS SECTIONS

SCALE: 1=10'H =5'V | SHEET NO. 19 OF 25 SHEETS | STA. 286+39.50 TO STA. 286+39.50

F.A.P. RTE.	SECTION	COUNTY	TOTAL SHEETS	SHEET NO.
312	64-1VBR	ST. CLAIR	259	247
		CONTRACT NO. 76882		
		ILLINOIS FED. AID PROJECT		

FINAL SURVEY — NOTE BOOK — NO. — SURVEYED — PLOTTED — TEMPLATE — AREAS — AREAS CHECKED — BY — DATE

ORIGINAL SURVEY — NOTE BOOK — NO. — SURVEYED — PLOTTED — TEMPLATE — AREAS — AREAS CHECKED — BY — DATE

LAST SAVED = 8/4/2010
PEN TABLE = V8-Half.tbl
PLOT DRIVER = IH-Hsof-Black.plt