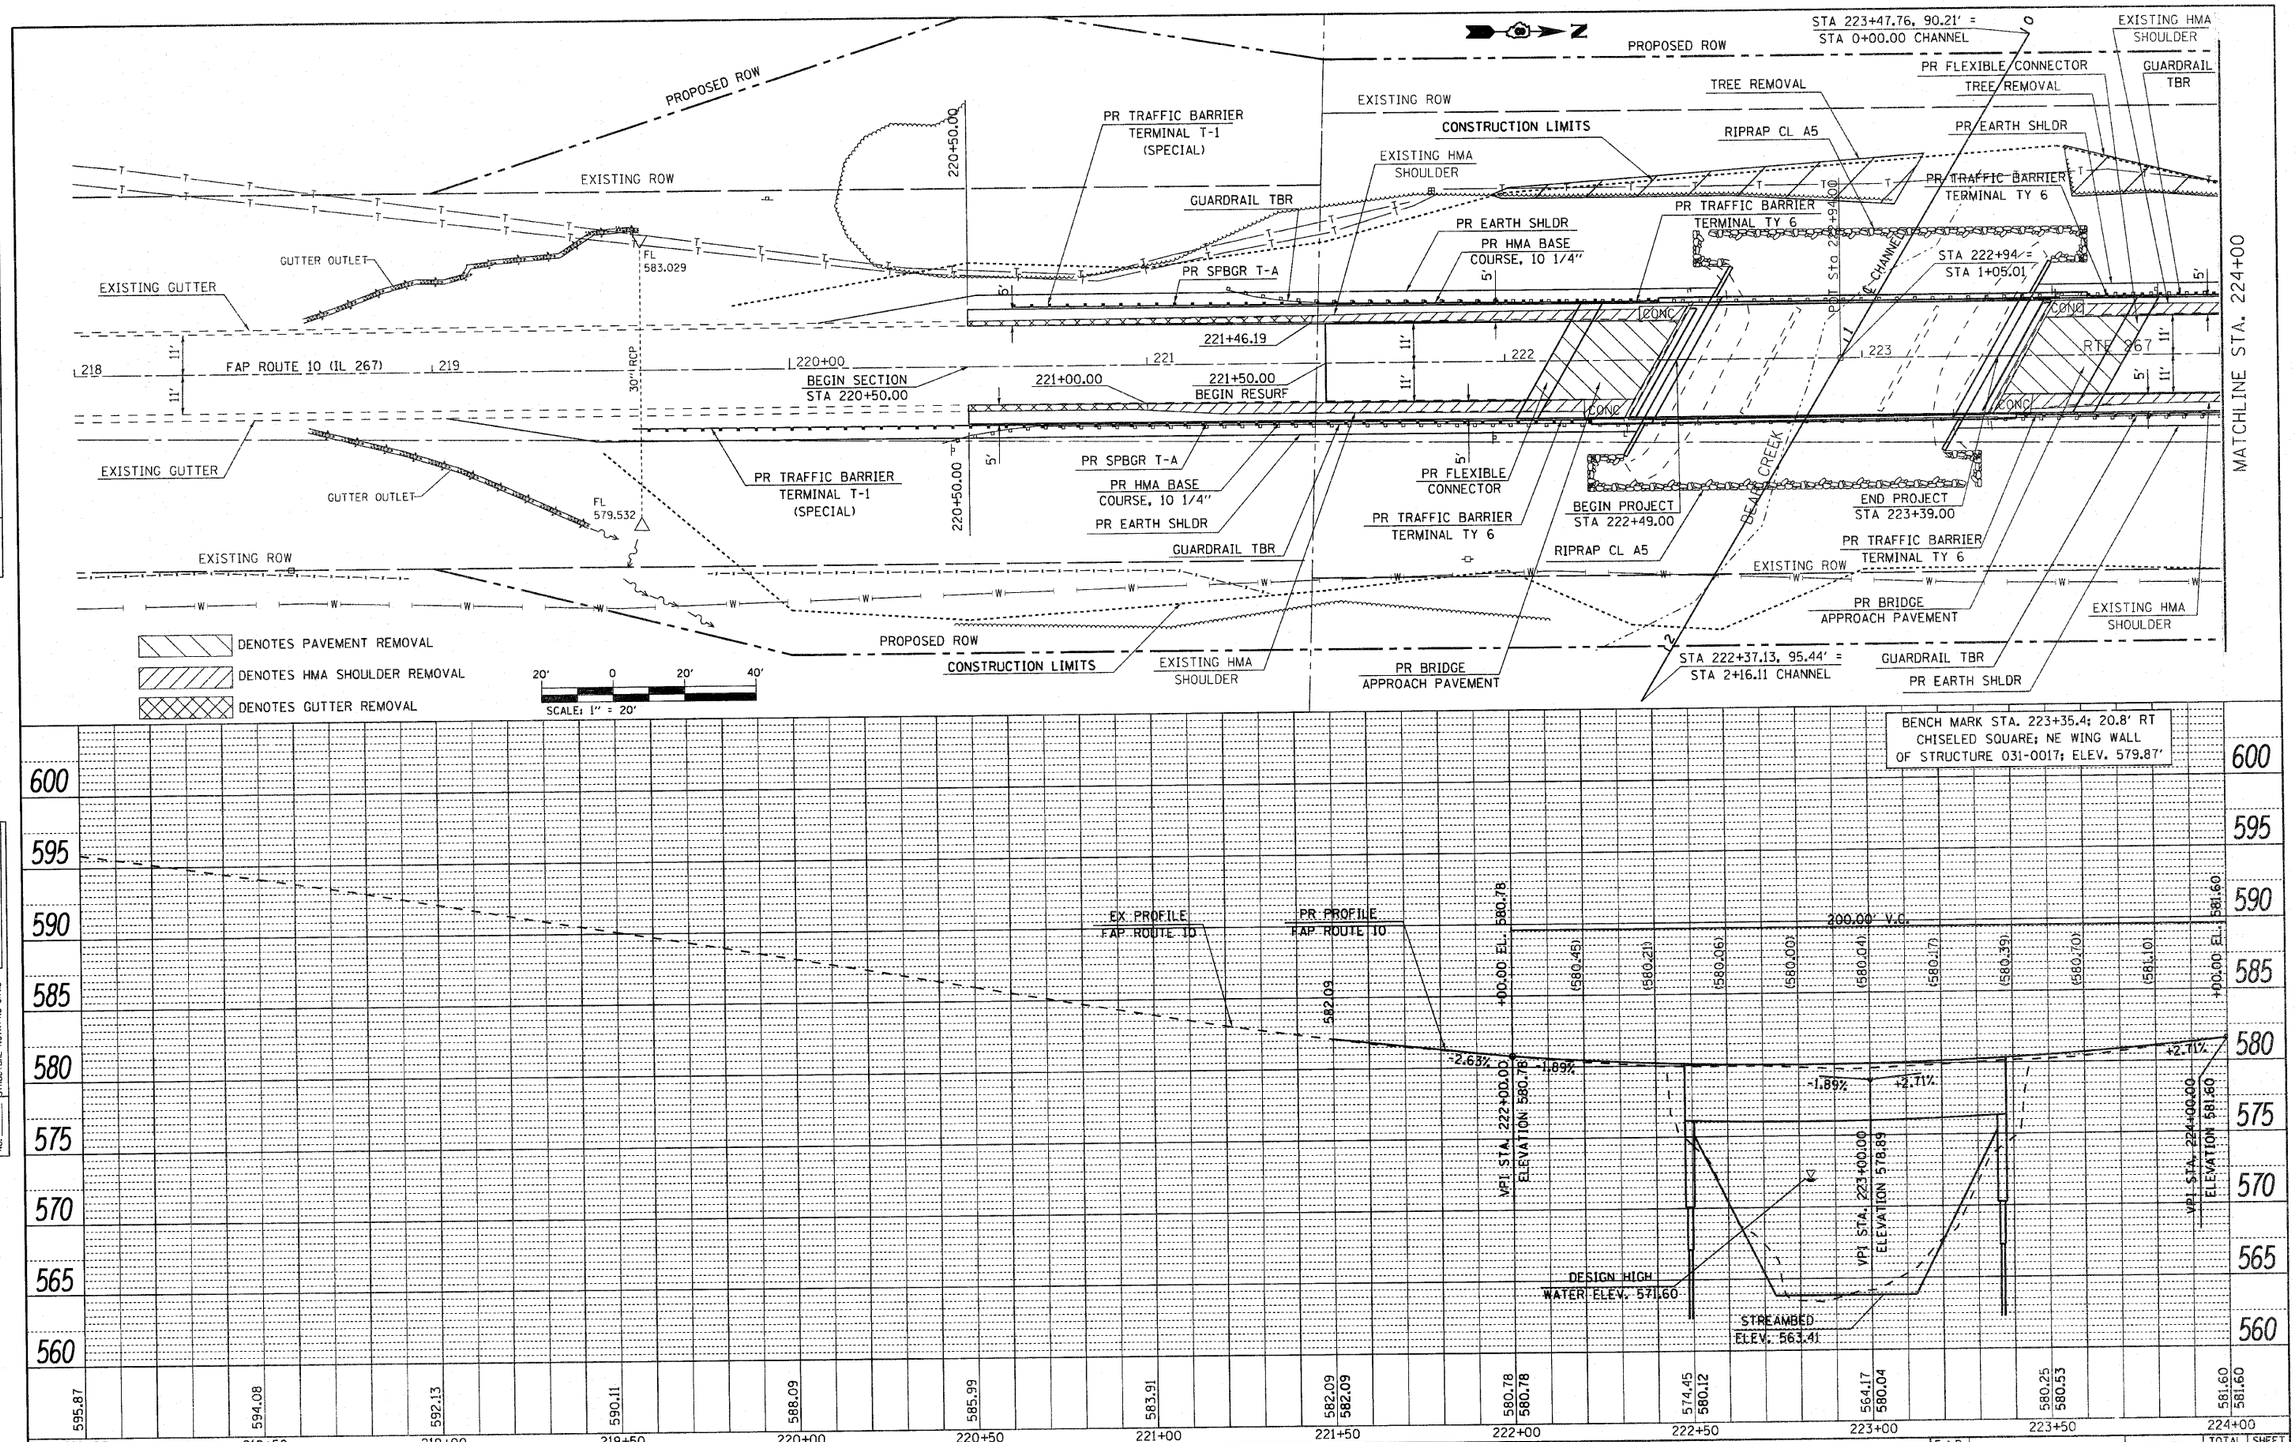

FILE NAME = $FILEL$	USER NAME = $USER$	DESIGNED -	REVISED -
		DRAWN -	REVISED -
	PLOT SCALE = $SCALE$	CHECKED -	REVISED -
	PLOT DATE = $DATE$	DATE -	REVISED -

STATE OF ILLINOIS
DEPARTMENT OF TRANSPORTATION

PLAN PROFILE SHEET, (IL 267)

SCALE: 1" = 20' | SHEET NO. 1 OF 4 SHEETS | STA. 218+00 TO STA. 224+00

F.A.P. RTE.	SECTION	COUNTY	TOTAL SHEETS	SHEET NO.
10	3B-1	GREENE	59	9

CONTRACT NO. 76C15

ILLINOIS FED. AID PROJECT