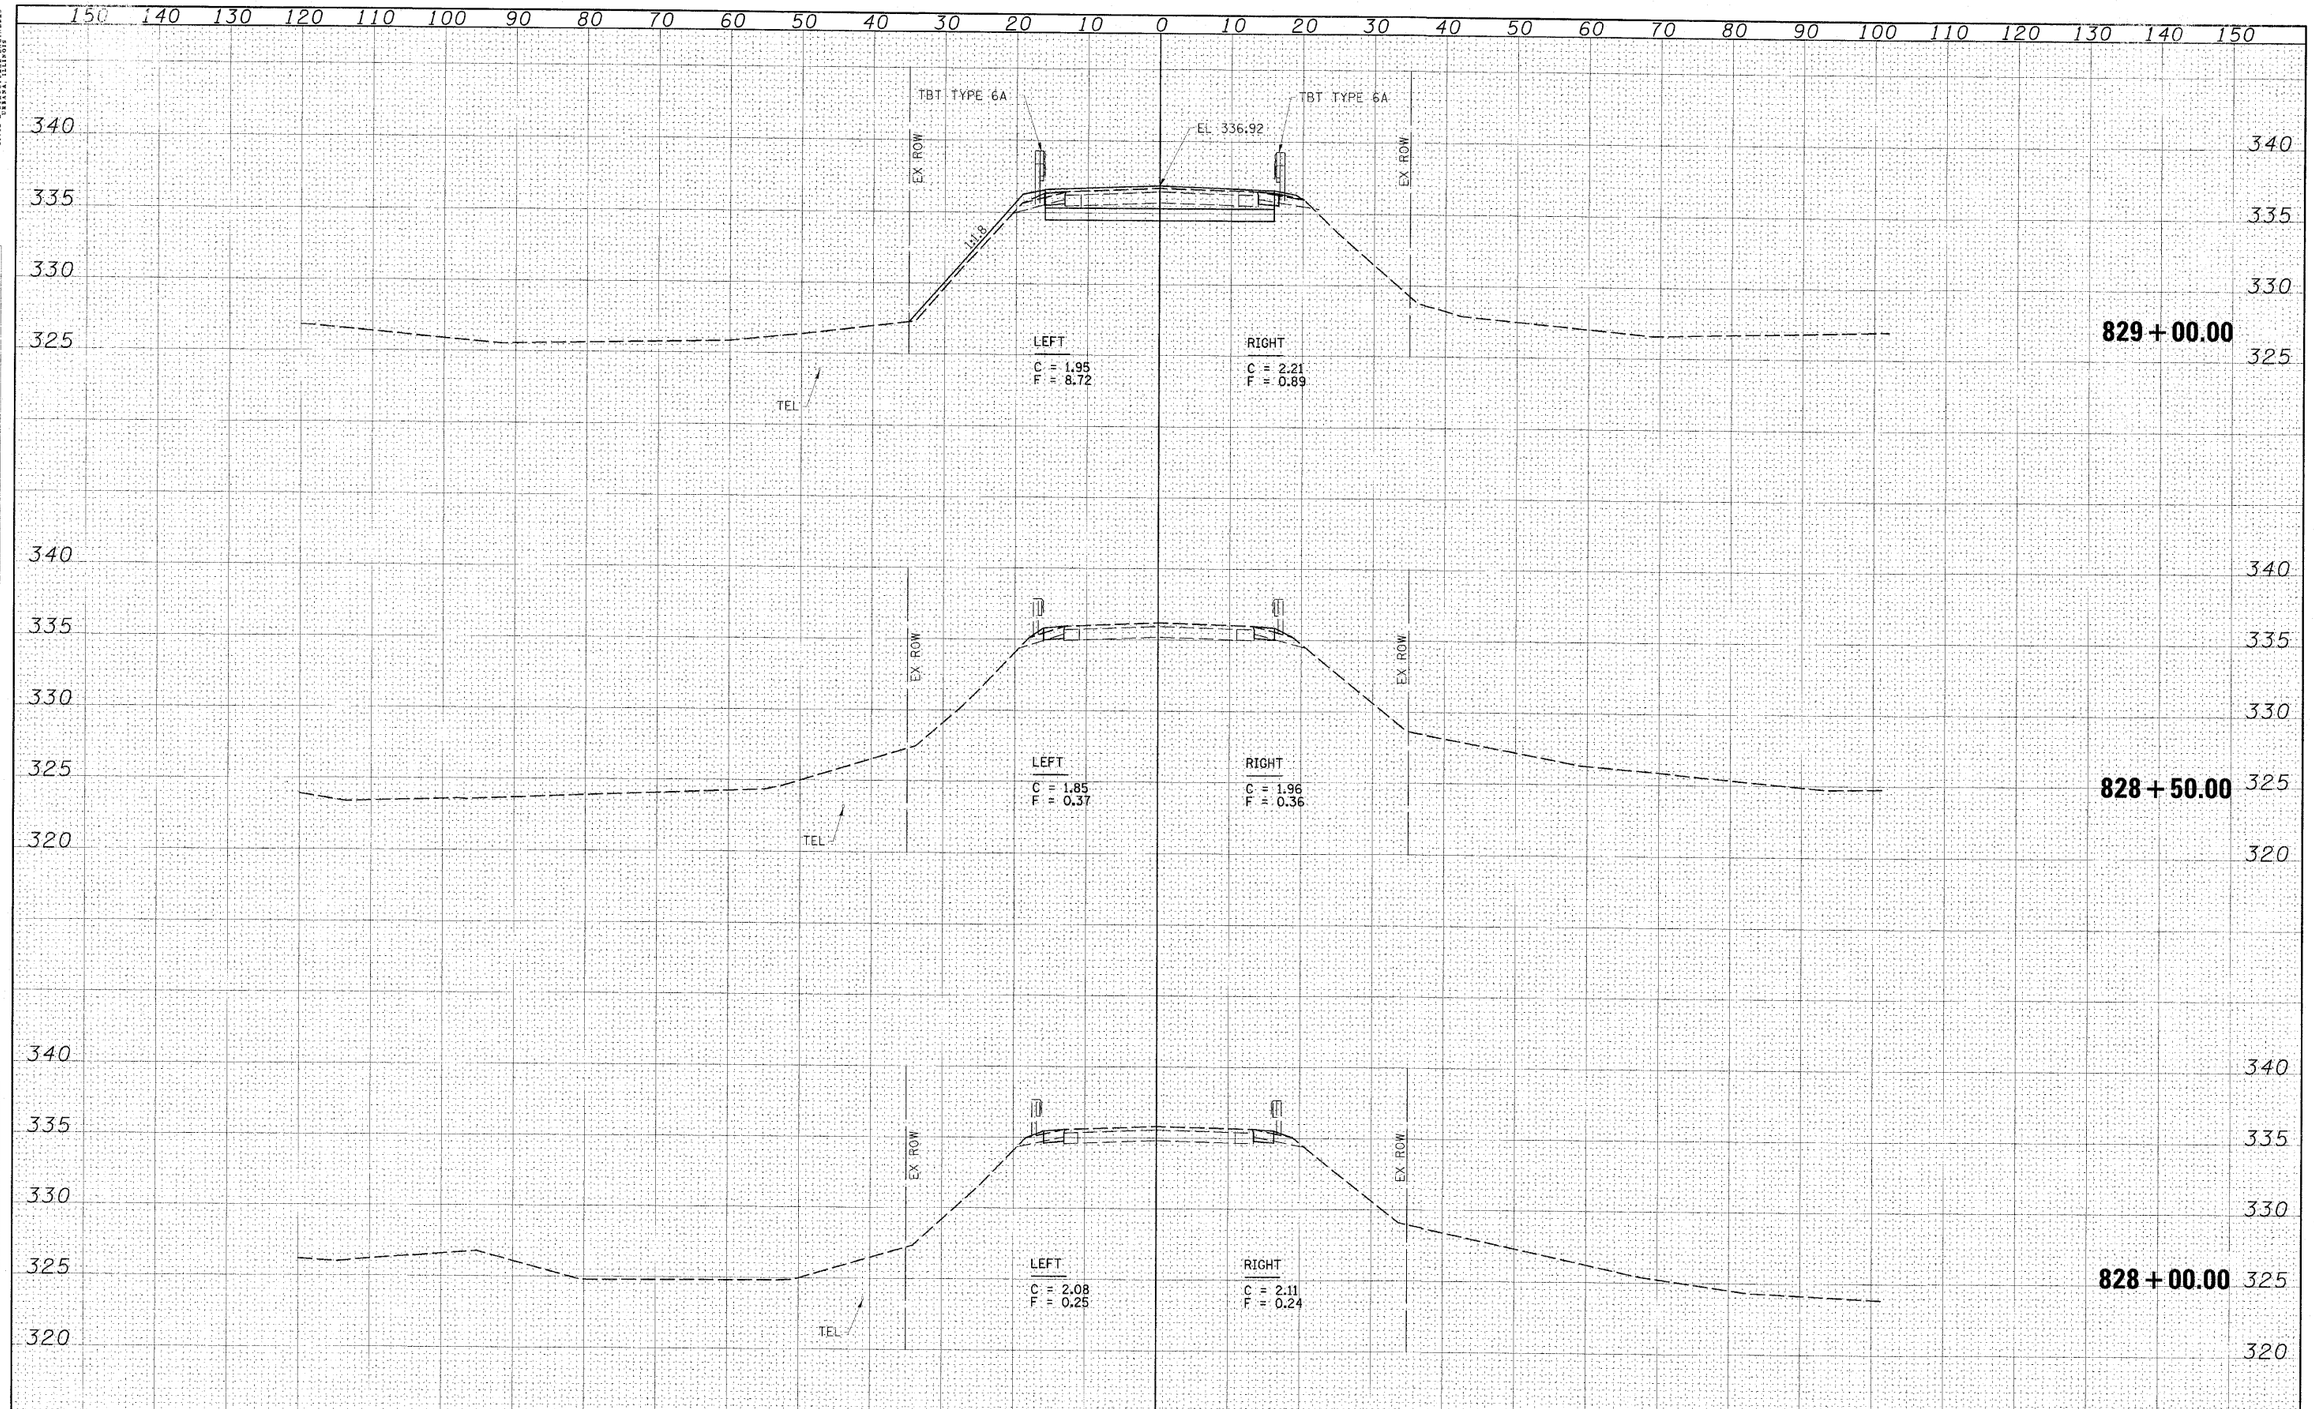

FILE NAME D:\78071-dot-xsheet51.dgn	USER NAME = HAS	DESIGNED - DAJ	REVISED -
		DRAWN - DWH	REVISED -
	PLOT SCALE = 10.0000 ' / IN.	CHECKED - MTD	REVISED -
SCALES: (HORIZ) 1"=10', (VERT) 1"=5'	PLOT DATE = 5/17/2010 1:10:34 PM	DATE - 5/10	REVISED -

STATE OF ILLINOIS
DEPARTMENT OF TRANSPORTATION

FAS 2936 (OLD US 51) CROSS SECTIONS

SCALE: AS SHOWN | SHEET NO. 1 OF 3 SHEETS | STA. 828+00.00 TO STA. 829+00.00

F.A.S. RTE.	SECTION	COUNTY	TOTAL SHEETS	SHEET NO.
2936	14BR-1	PULASKI	68	63

CONTRACT NO. 78071

FED. ROAD DIST. NO. | ILLINOIS | FED. AID PROJECT