FINAL SURVEY	SURVEYED	BY	DATE
NOTE BOOK	PLOTTED		
NO.	TEMPLATE		
	AREAS		
	AREAS CHECKED		

ORIGINAL SURVEY	SURVEYED	BY	DATE
NOTE BOOK	PLOTTED		
NO.	TEMPLATE		
	AREAS		
	AREAS CHECKED		

FILE NAME = P:\CBBEL WEST Projects\2010\124100.WOR.IL40\Civil\Dgn\Sht\D2014854-sht-xsah-s2.dgn

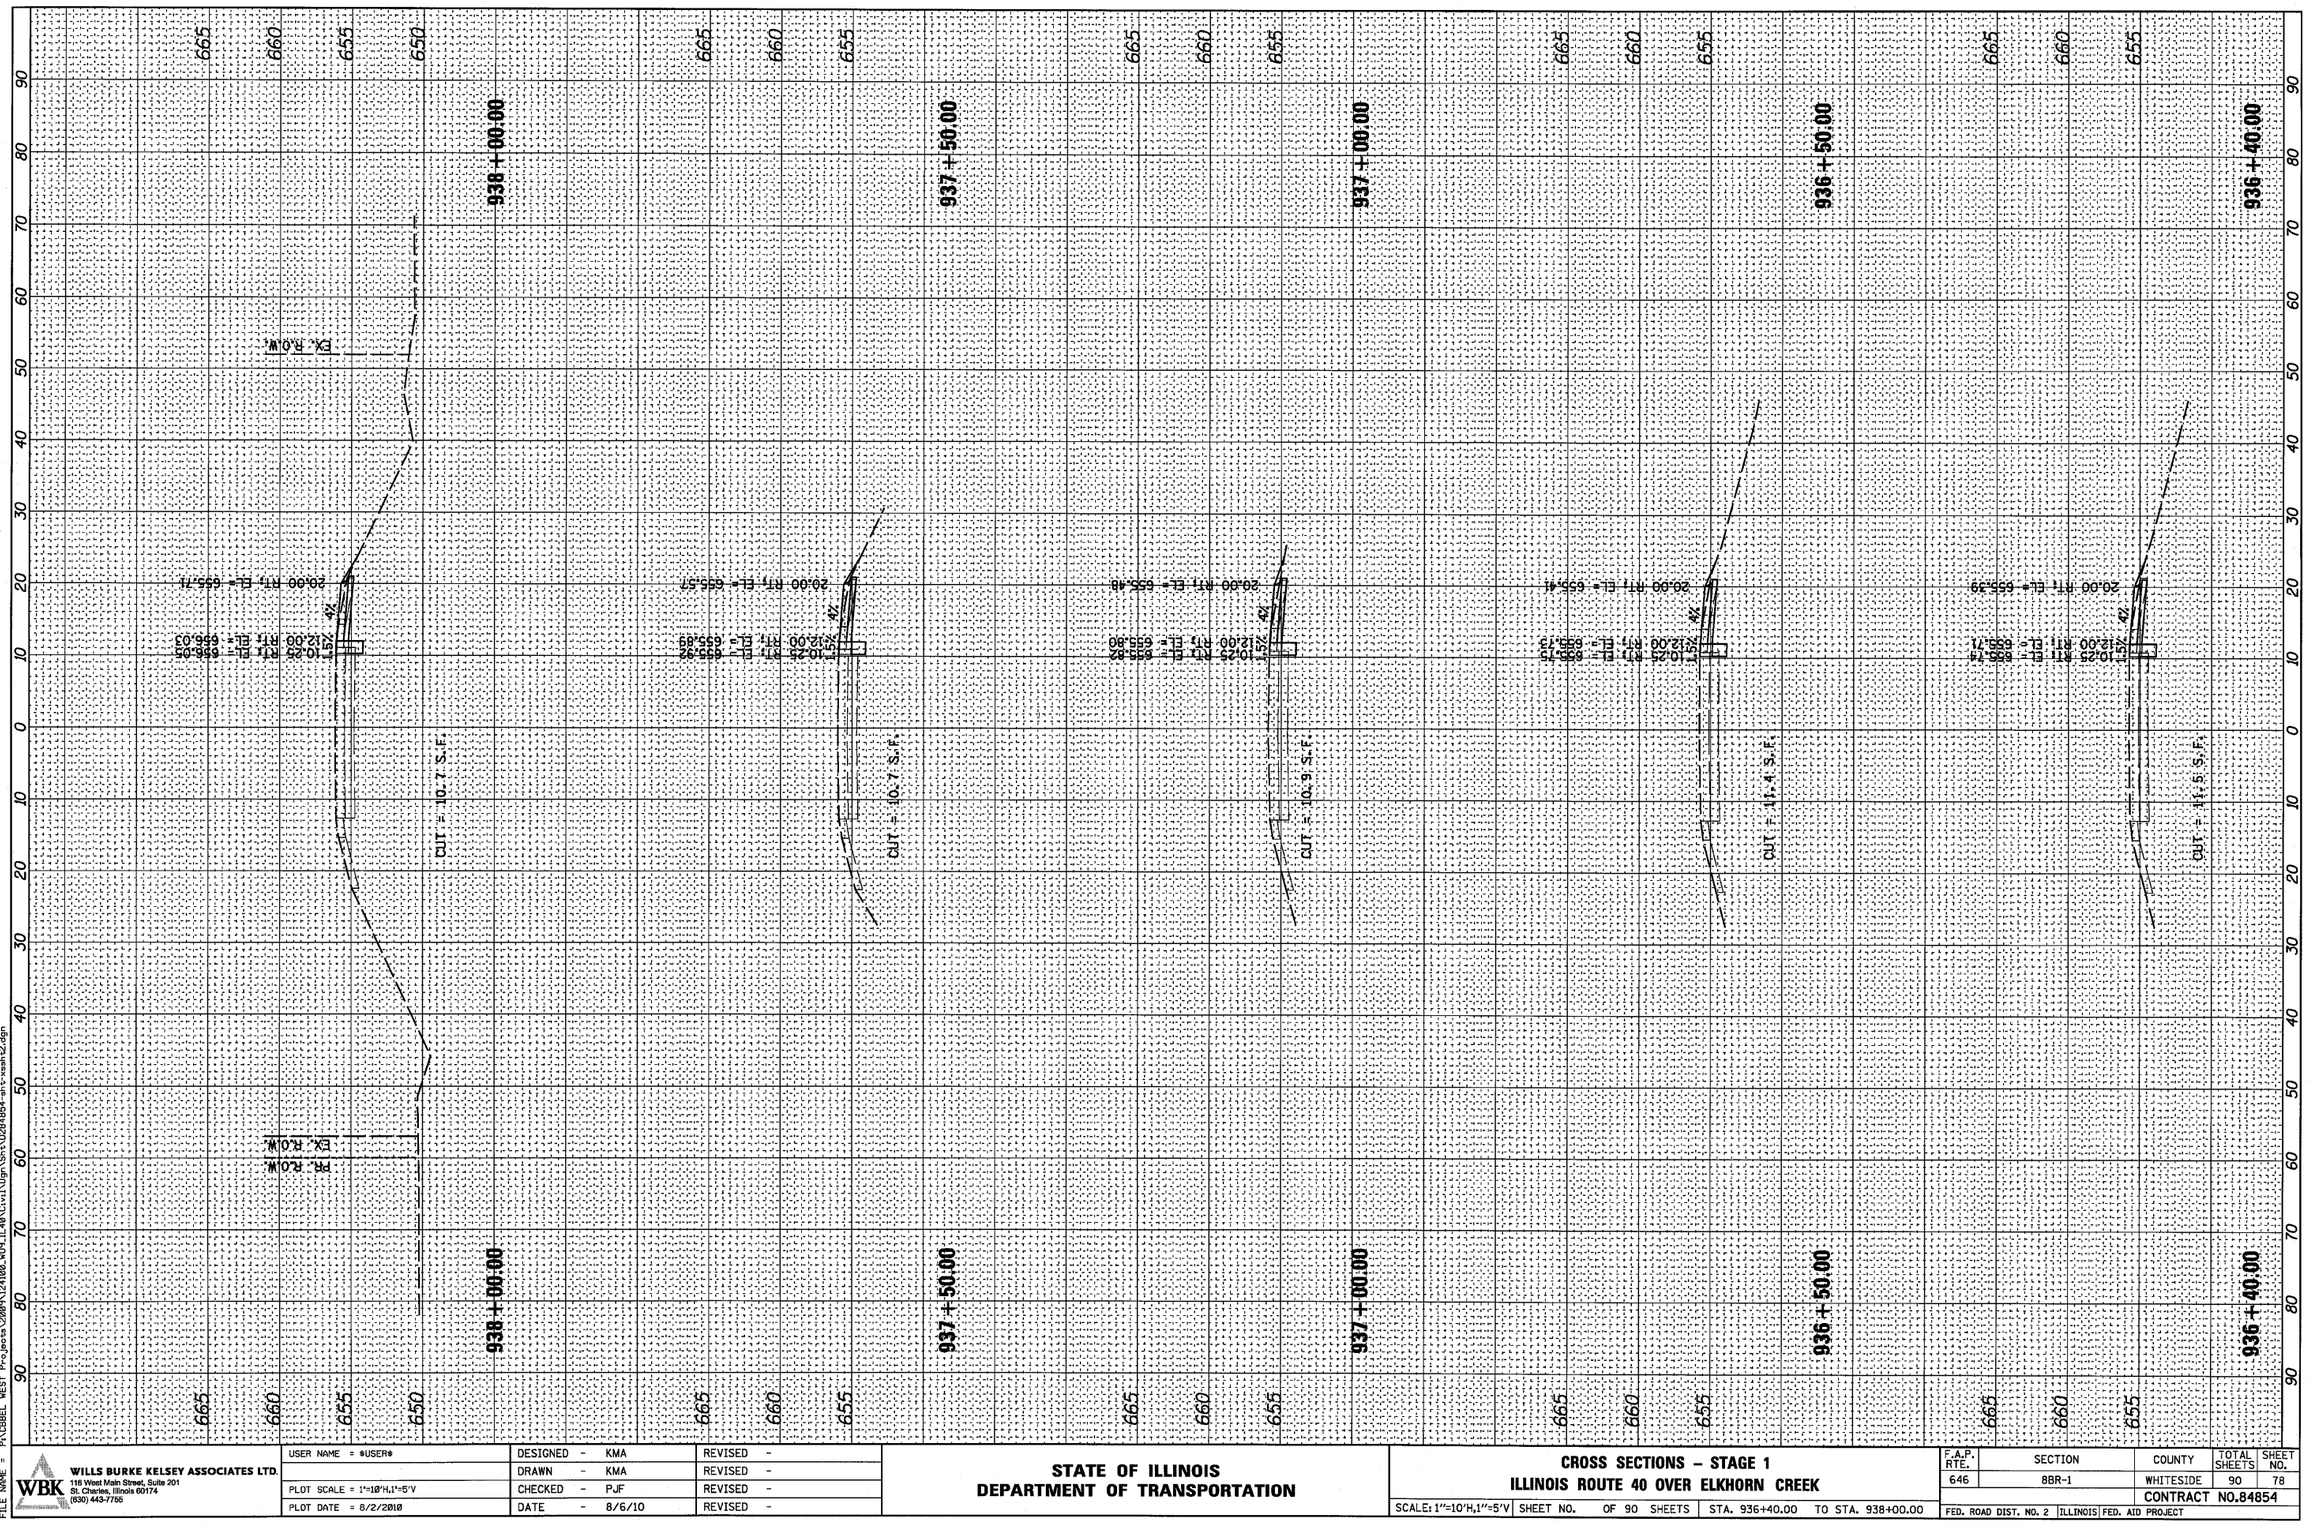

USER NAME = ⊕USER⊕	DESIGNED - KMA	REVISED -	
	DRAWN - KMA	REVISED -	
PLOT SCALE = 1"=10'H,1"=5'V	CHECKED - PJF	REVISED -	
PLOT DATE = 8/2/2010	DATE - 8/6/10	REVISED -	

WILLS BURKE KELSEY ASSOCIATES LTD.
116 West Main Street, Suite 201
St. Charles, Illinois 60174
(630) 443-7755

STATE OF ILLINOIS
DEPARTMENT OF TRANSPORTATION

CROSS SECTIONS – STAGE 1
ILLINOIS ROUTE 40 OVER ELKHORN CREEK

SCALE: 1"=10'H,1"=5'V | SHEET NO. OF 90 SHEETS | STA. 936+40.00 TO STA. 938+00.00

F.A.P. RTE.	SECTION	COUNTY	TOTAL SHEETS	SHEET NO.
646	8BR-1	WHITESIDE	90	78
		CONTRACT NO.84854		
FED. ROAD DIST. NO. 2	ILLINOIS	FED. AID PROJECT		