PLAN

DRAWN BY	DATE
PLOTTED	
ALIGNMENT CHECKED	
GRADES CHECKED	
NOTE BOOK	
NO.	

MATCHLINE STA. 203+00

MATCHLINE STA. 218+00

STA. 205+62.62, 61.70' LT
BOX CULVERT END SECTION
USFL = 635.91

PRECAST CONC. BOX CULVERT
3'X3' - 36 FT.

EXIST. FL = 634.43

EXSIT. R.O.W.

CONSTR. LIMIT

205+00

210+00

215+00

CONSTR. LIMIT

EXSIT. R.O.W.

STA. 214+41.35, 33.55' LT
BOX CULVERT END SECTION
USFL = 645.04

PRECAST CONC. BOX CULVERT
2'X2' - 12 FT.

STA. 217+16.61, 37.55' LT
BOX CULVERT END SECTION
USFL = 643.01

PRECAST CONC. BOX CULVERT
2'X2' - 12 FT.

204+26.72, 29.84' RT
MET END SEC 18 IN
646.78

PIPE CULVERT
CLASS D, TYPE 1 18 IN.
60.87 FT

204+92.71, 32.25' RT
MET END SEC 18 IN
645.76

EXIST. FL = 631.23

PRECAST CONC. BOX CULVERT
3'X3' - 6 FT.

PROP. T.E.

STA. 206+65.46, 40.61' RT
MANHOLE, TYPE A, 7'-DIA., TY 1 FRAME, CLOSED LID
RIM ELEVATION = 641.90
S. INV. = 631.15
N. INV. = 630.82

PRECAST CONC. BOX CULVERT
3'x3' - 24 FT.
24.0 FT.

STA. 206+73.11, 72.97' RT
BOX CULVERT END SECTION
DSFL = 630.51

PRECAST CONC. BOX CULVERT
2'X2' - 12 FT.

STA. 214+41.35, 34.12' RT
BOX CULVERT END SECTION
DSFL = 643.36

PROP. T.E.

PRECAST CONC. BOX CULVERT
2'X2' - 18 FT.

STA. 217+16.61, 45.68' RT
BOX CULVERT END SECTION
DSFL = 641.10

PROP. T.E.

217+66.12, 47.86' RT
MET END SEC 18 IN
641.60

SCALE 0 50 100

PROFILE

DRAWN BY	DATE
PLOTTED	
GRADES CHECKED	
NOTE BOOK	
NO.	

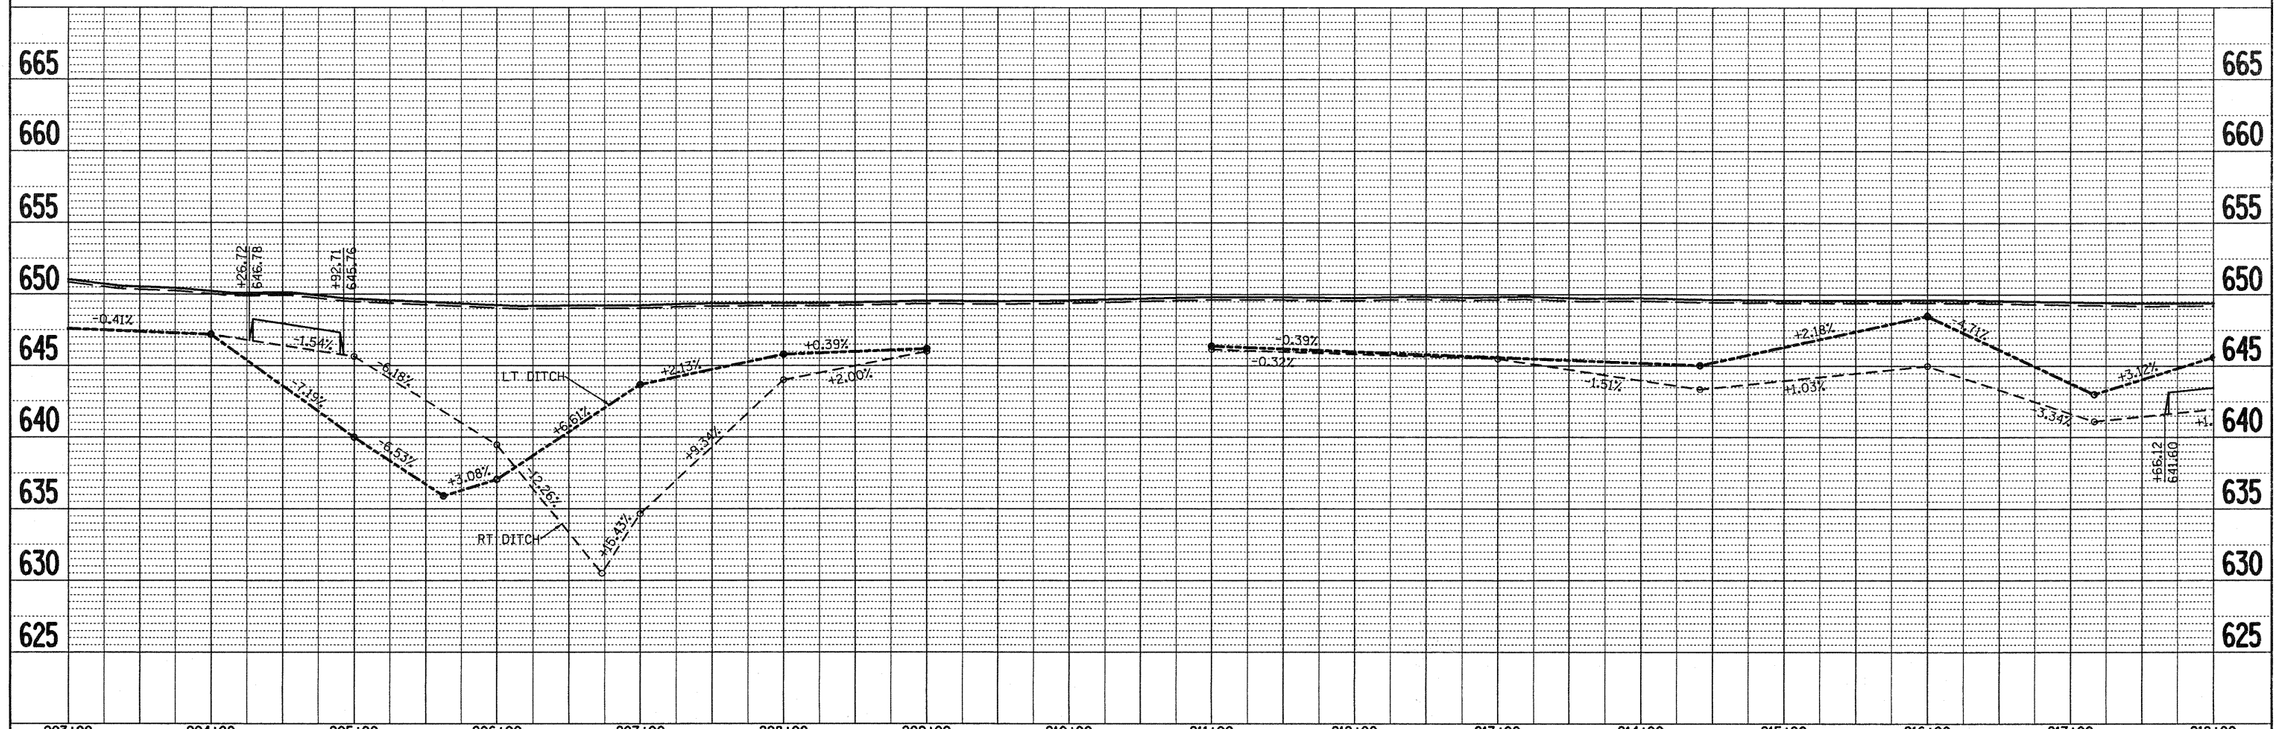

FILE NAME = plan01.dgn	USER NAME = horstkj	DESIGNED -	REVISED -
		DRAWN - JGJ	REVISED -
	PLOT SCALE = 100.0000 ' / IN.	CHECKED - KJH	REVISED -
	PLOT DATE = 8/12/2010	DATE -	REVISED -

STATE OF ILLINOIS
DEPARTMENT OF TRANSPORTATION

DRAINAGE & UTILITIES

SCALE: | SHEET NO. 13 OF 14 SHEETS | STA. 203+00 | TO STA. 218+00

F.A.P RTE.	SECTION	COUNTY	TOTAL SHEETS	SHEET NO.
317	15W-2,RS-3;16W-3,RS-5	FULTON	17	81
		CONTRACT NO. 88098		
FED. ROAD DIST. NO.	ILLINOIS	FED. AID PROJECT		