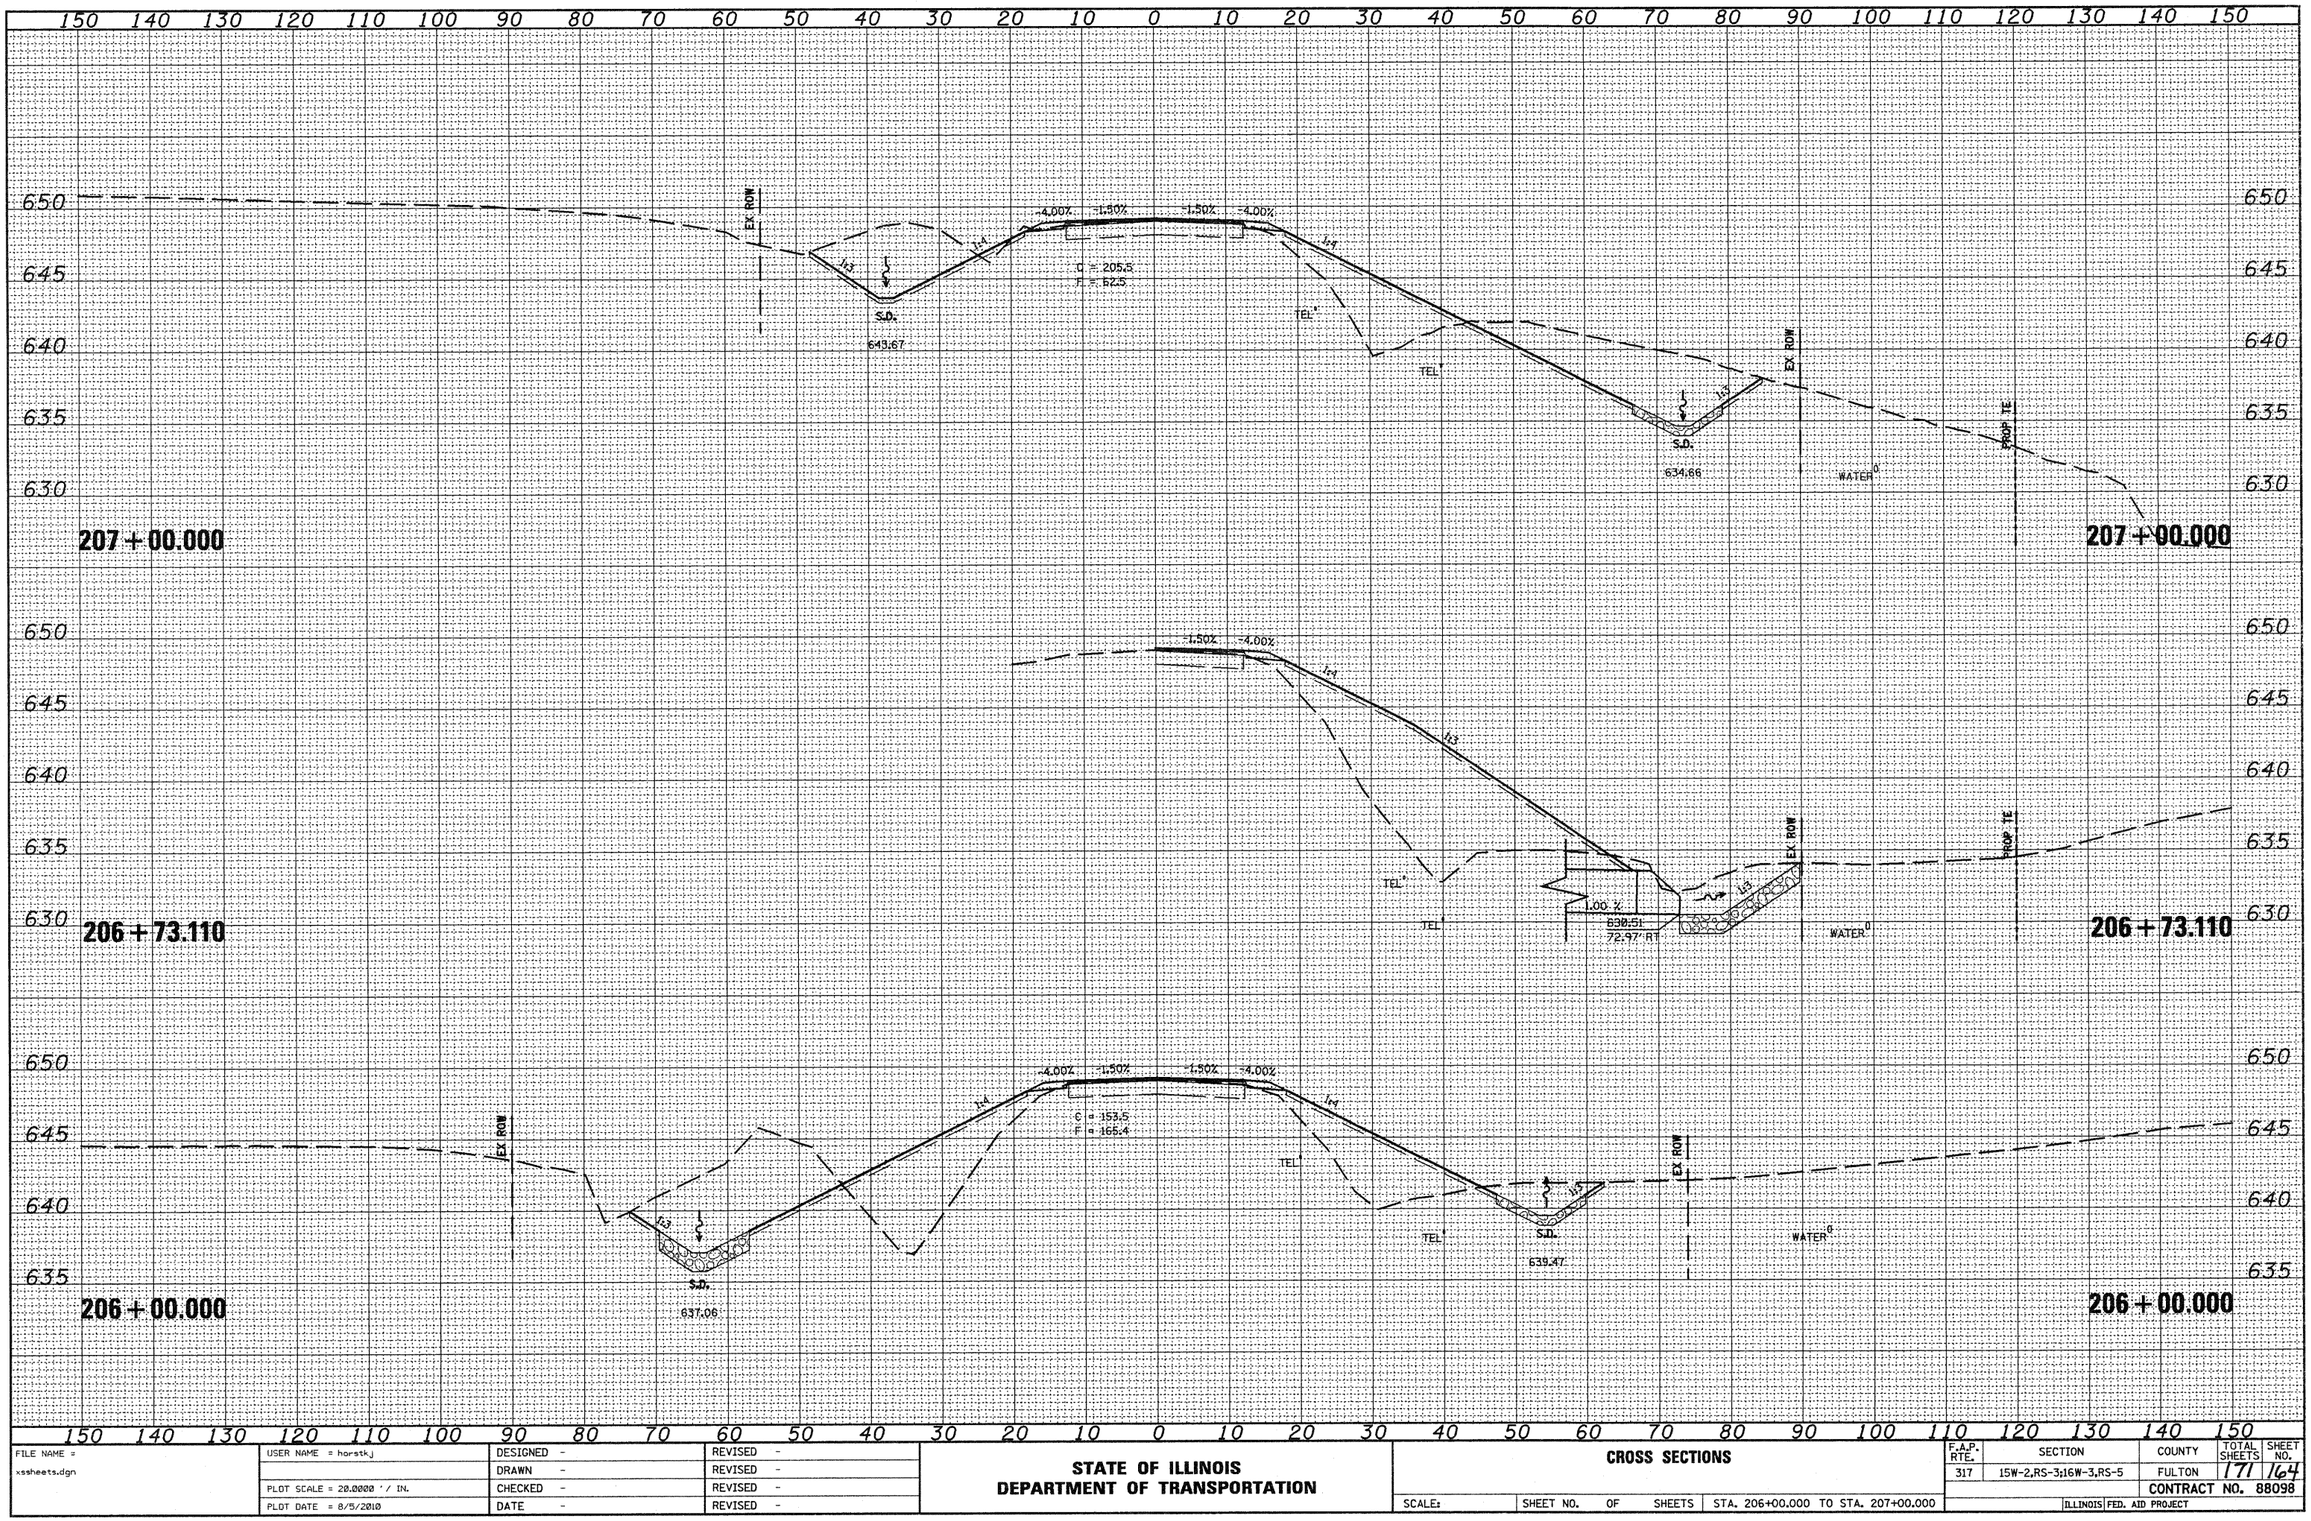

FILE NAME = xssheets.dgn	USER NAME = horstkj	DESIGNED -	REVISED -	**STATE OF ILLINOIS DEPARTMENT OF TRANSPORTATION**	**CROSS SECTIONS**
		DRAWN -	REVISED -		
	PLOT SCALE = 20.0000 ' / IN.	CHECKED -	REVISED -		
	PLOT DATE = 8/5/2010	DATE -	REVISED -		SCALE: SHEET NO. OF SHEETS STA. 206+00.000 TO STA. 207+00.000

F.A.P. RTE.	SECTION	COUNTY	TOTAL SHEETS	SHEET NO.
317	15W-2,RS-3;16W-3,RS-5	FULTON	171	164
		CONTRACT NO. 88098		
		ILLINOIS FED. AID PROJECT		

TOTAL SURVEY
NOTE BOOK
NO.
SURVEYED
PLOTTED
TEMP. GRADE
AREAS
AREAS CHECKED