CONTRACT NO. 89307
PROJECT NO. TE-D4(085)

F.A. RTE.	SECTION	COUNTY	TOTAL SHEETS	SHEET NO.
----	00-P4002-03-BT	PEORIA	53	15
STA. 100+36.27		TO STA. 179+51.94		
FED. ROAD DIST. NO. _	ILLINOIS	FED. AID PROJECT		

MAURER ▲ STUTZ, INC.
ENGINEERS SURVEYORS

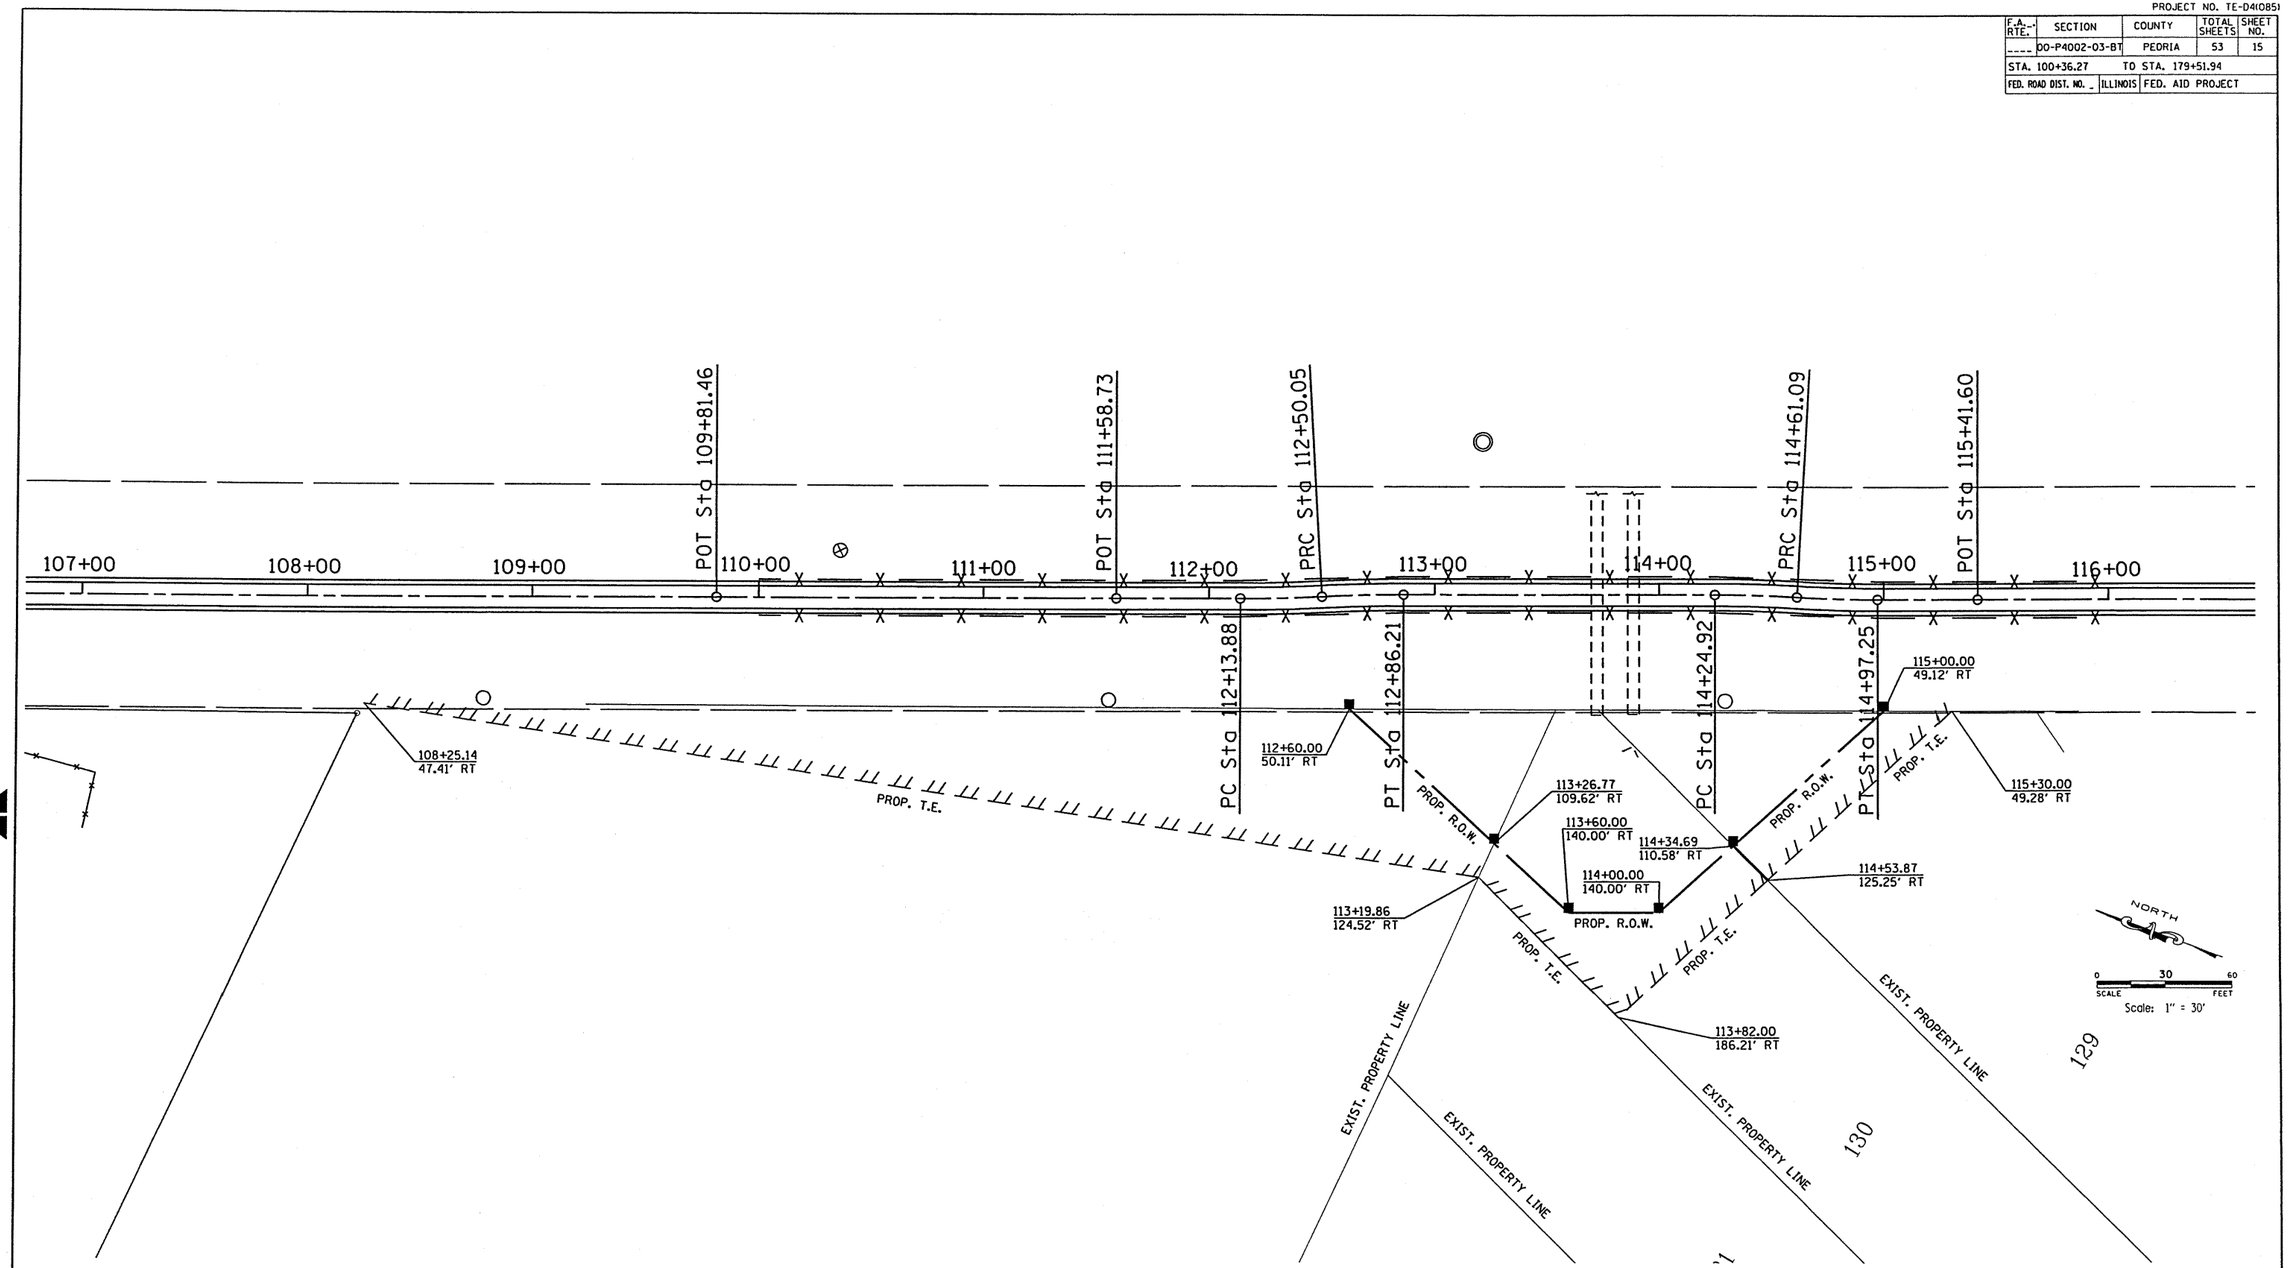

REVISIONS	
NAME	DATE

ILLINOIS DEPARTMENT OF TRANSPORTATION

R.O.W. AND EASEMENT PLAN
ROCK ISLAND/PIMITEOUI BIKE TRAIL
SECTION 00-P4002-03-BT
PEORIA COUNTY

SCALE: VERT. HORIZ.
DATE

DRAWN BY
CHECKED BY