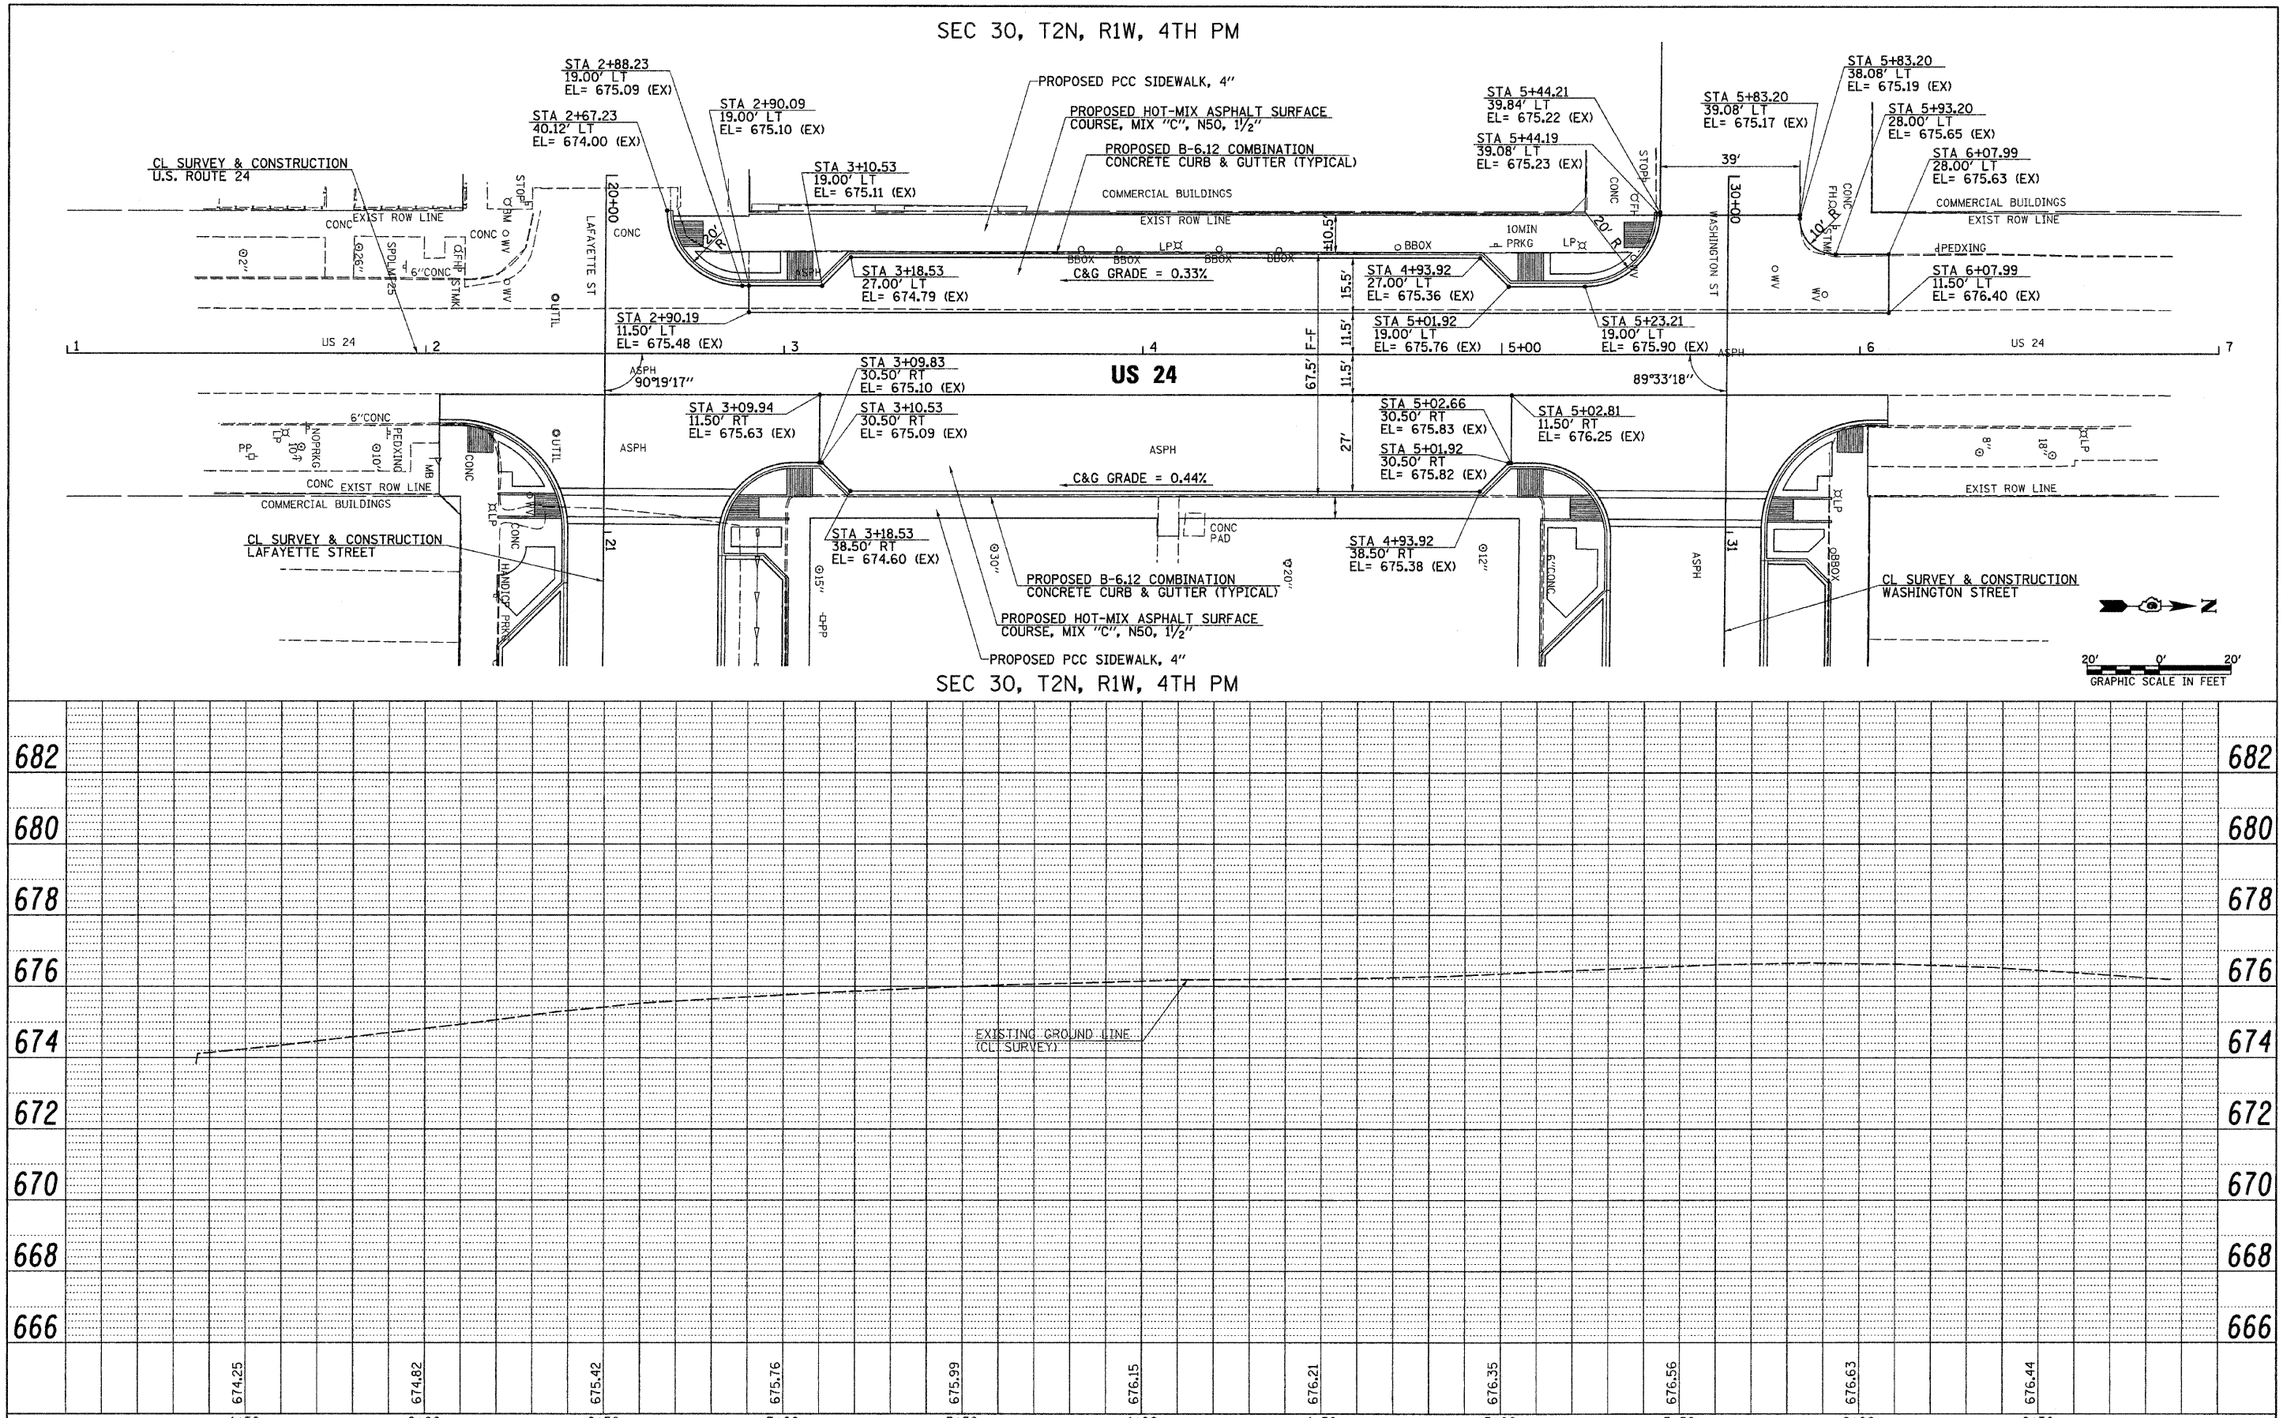

PLAN — NOTE BOOK NO. — SURVEYED / PLOTTED / ALIGNMENT CHECKED / RT. OF WAY CHECKED / CADD FILE NAME — BY — DATE

PROFILE — NOTE BOOK NO. — SURVEYED / PLOTTED / GRADES CHECKED / B.M. NOTED / STRUCTURE NOTATNS CHKD — BY — DATE

FILE NAME = v:\transportation\2240\2240US24PP.dgn	USER NAME = jolson	DESIGNED - JRB	REVISED -
		DRAWN - RLR	REVISED -
	PLOT SCALE = 20.000 ' / IN.	CHECKED - JRB	REVISED -
	PLOT DATE = 2/17/2010	DATE - 2/12/2010	REVISED -

STATE OF ILLINOIS
DEPARTMENT OF TRANSPORTATION

CITY OF RUSHVILLE DOWNTOWN SQUARE BRICK STREET RECONSTRUCTION
U.S. ROUTE 24 PLAN & PROFILE SHEET

SCALE: 1" = 20' | SHEET NO. OF SHEETS | STA. 30+00.00 TO STA. 34+50.00

F.A.U. RTE.	SECTION	COUNTY	TOTAL SHEETS	SHEET NO.
N/A	05-00017-00-FP	SCHUYLER	36	15A
		CONTRACT NO. 93541		

FED. ROAD DIST. NO. 6 | ILLINOIS | FED. AID PROJECT