SEC 30, T2N, R1W, 4TH PM

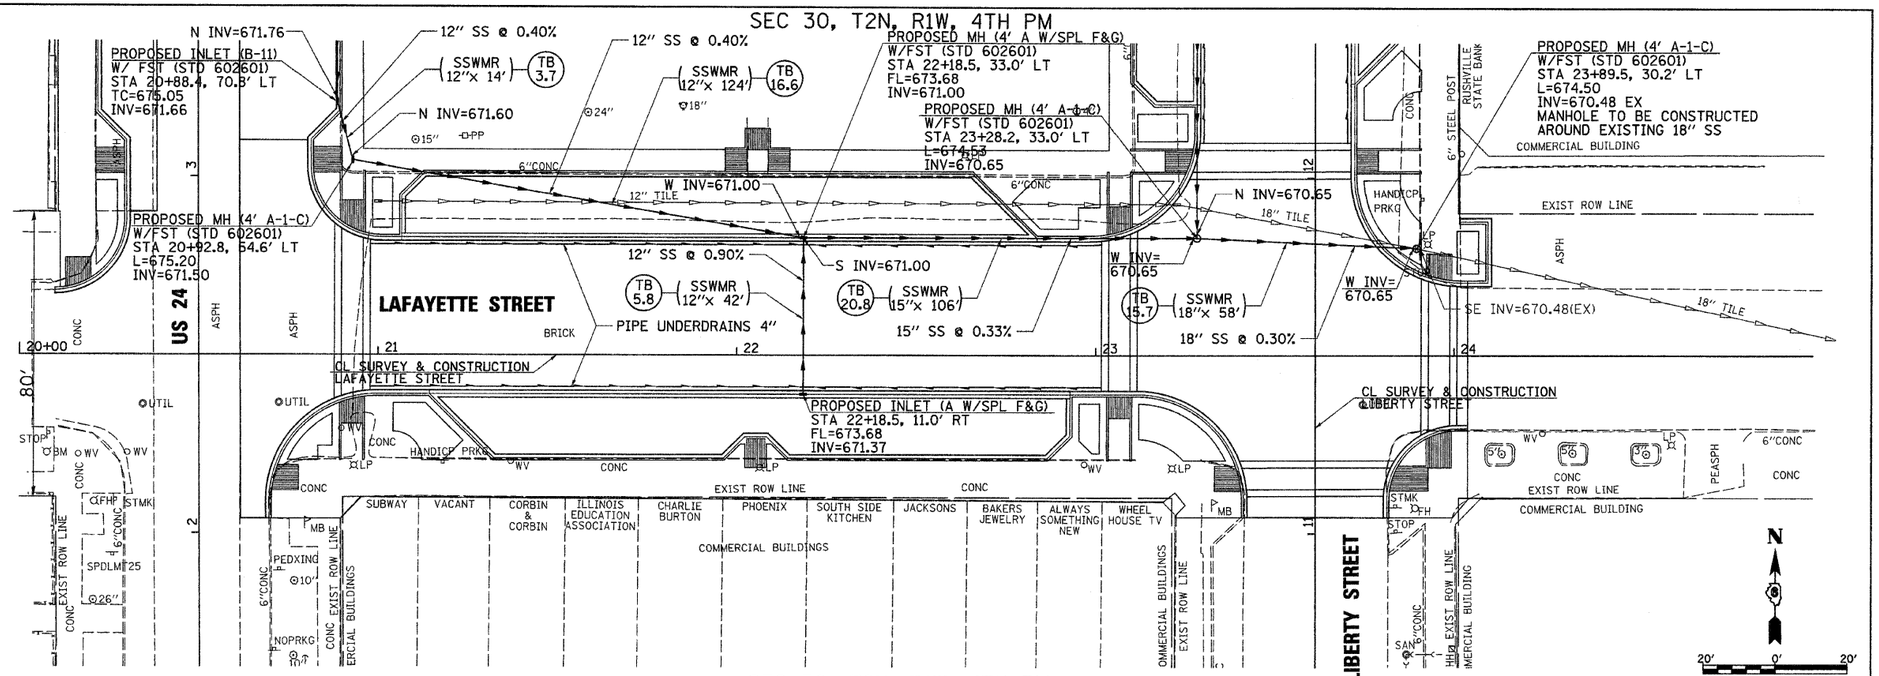

SEC 30, T2N, R1W, 4TH PM

BM#1 CHISELED "□" ON SOUTHEAST CORNER OF CONCRETE LIGHT POLE BASE AT NORTHWEST QUADRANT OF LAFAYETTE & LIBERTY STREETS, NORTH LIGHT POLE. ELEVATION = 675.81

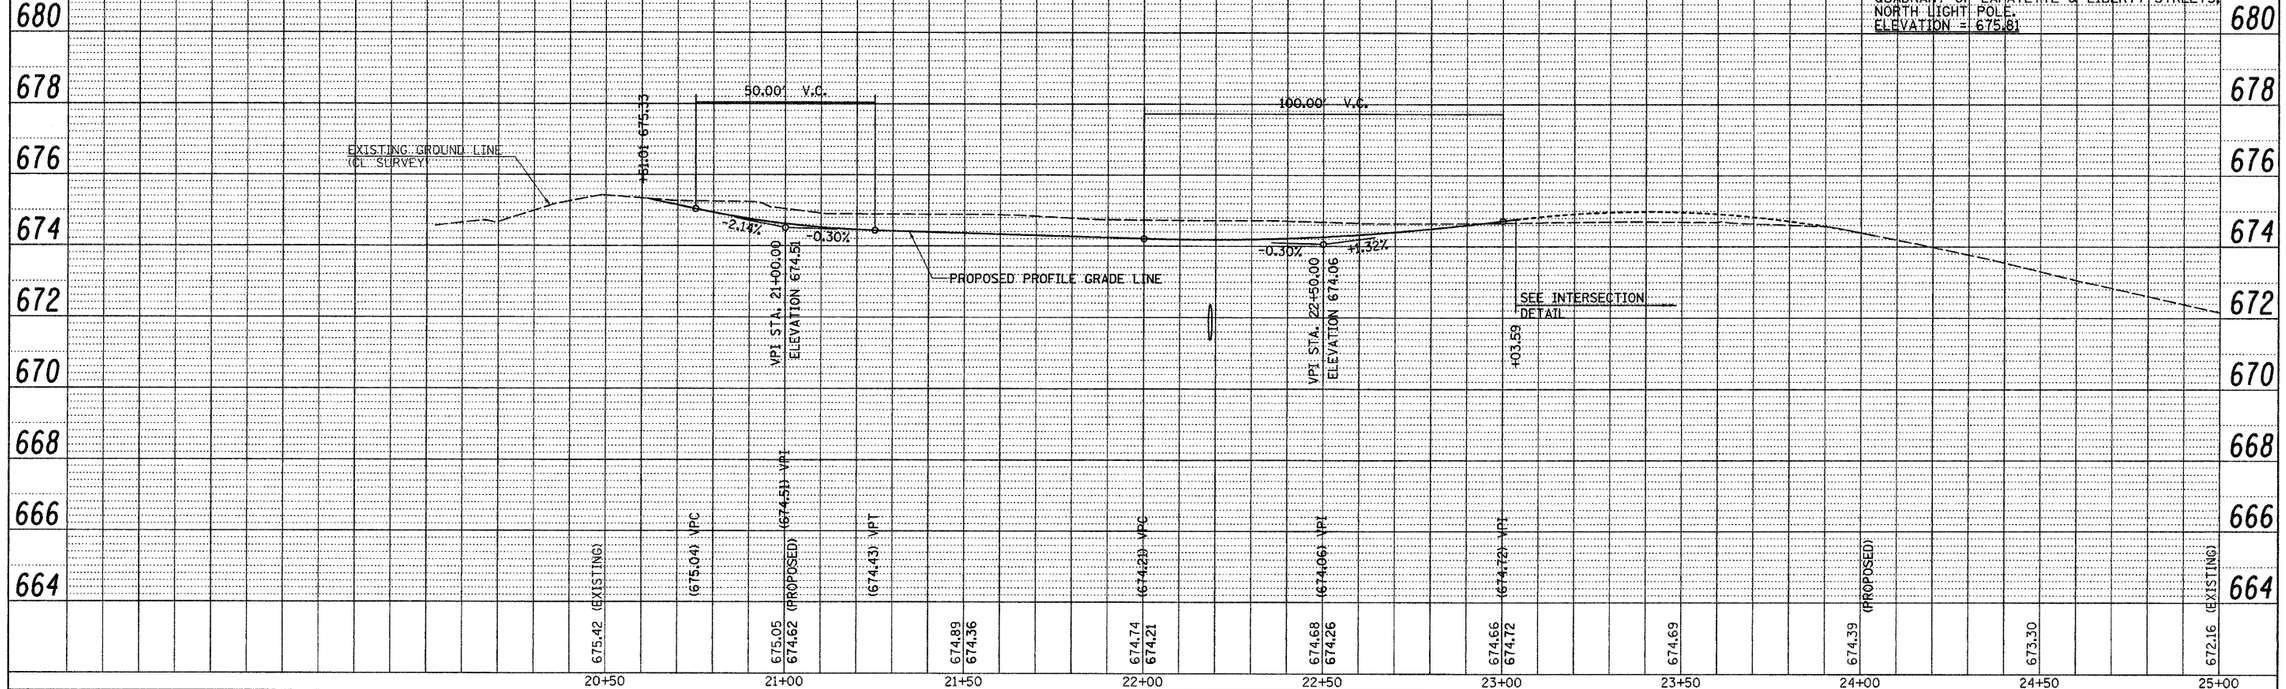

PLAN — SURVEYED — PLOTTED — CROSS SECTIONS CHECKED — R.P. OF WAY CHECKED — CADD FILE NAME — NOTE BOOK — NO. — BY — DATE

PROFILE — SURVEYED — PLOTTED — CROSS SECTIONS CHECKED — B.M. NOTED — STRUCTURE NOTATIONS CHKD — NOTE BOOK — NO. — BY — DATE

FILE NAME = v:\transportation\2240\2240LAFDRAIN.dgn	USER NAME = jolson	DESIGNED - JRB	REVISED -	**STATE OF ILLINOIS DEPARTMENT OF TRANSPORTATION**
		DRAWN - RLR	REVISED -	
	PLOT SCALE = 20.000 ' / IN.	CHECKED - JRB	REVISED -	
	PLOT DATE = 2/17/2010	DATE - 2/12/2010	REVISED -	

CITY OF RUSHVILLE DOWNTOWN SQUARE BRICK STREET RECONSTRUCTION
LAFAYETTE STREET DRAINAGE PLAN & PROFILE SHEET

SCALE: 1" = 20' | SHEET NO. OF SHEETS | STA. 20+50.00 TO STA. 25+00.00

F.A.U. RTE.	SECTION	COUNTY	TOTAL SHEETS	SHEET NO.
N/A	05-00017-00-FP	SCHUYLER	49	20
		CONTRACT NO. 93541		
FED. ROAD DIST. NO. 6	ILLINOIS	FED. AID PROJECT		