SEC 30, T2N, R1W, 4TH PM

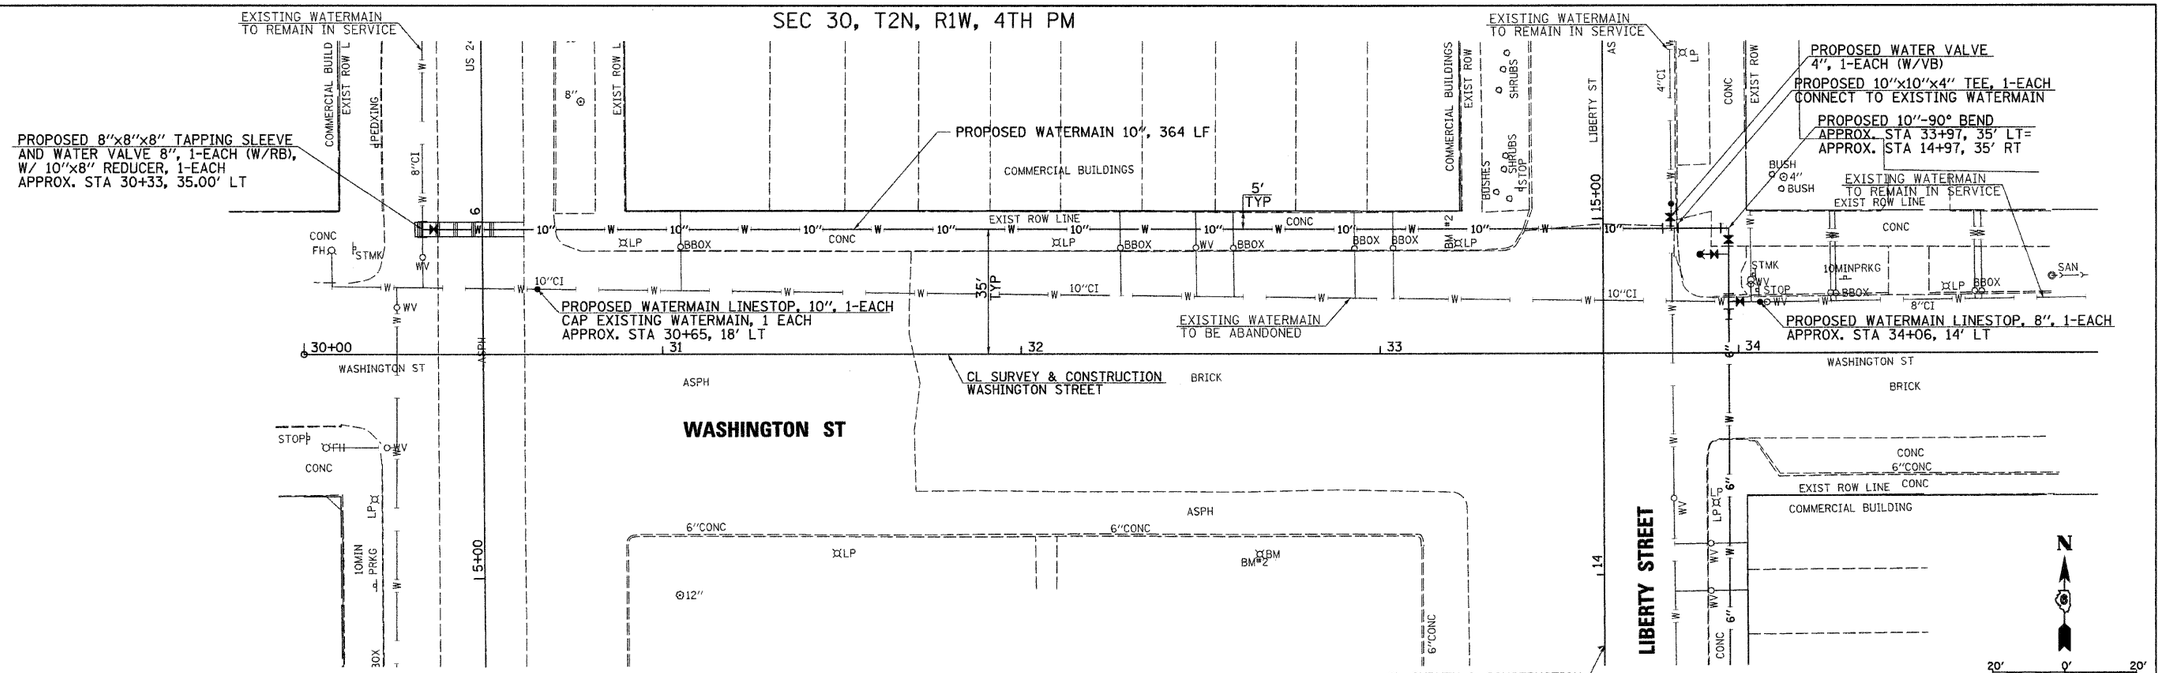

SEC 30, T2N, R1W, 4TH PM

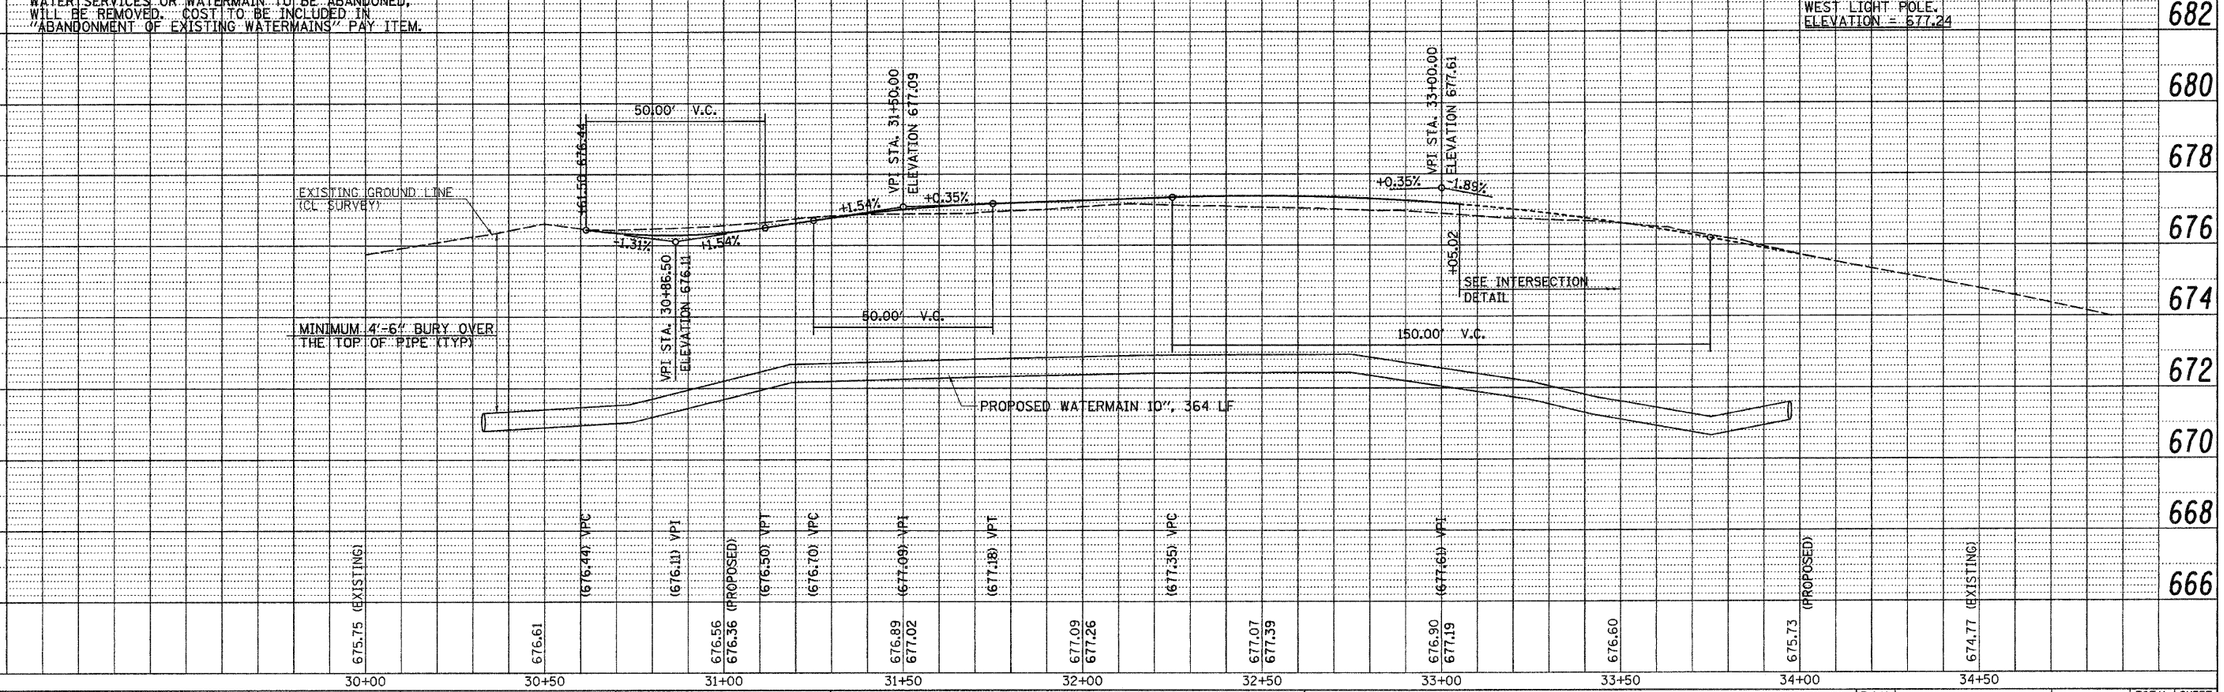

GENERAL NOTES

1. ALL EXISTING BUFFALO/ VALVE BOXES ON EXISTING WATER SERVICES OR WATERMAIN TO BE ABANDONED, WILL BE REMOVED. COST TO BE INCLUDED IN "ABANDONMENT OF EXISTING WATERMAINS" PAY ITEM.

BM#2 CHISELED "□" ON NORTHEAST CORNER OF CONCRETE LIGHT POLE BASE AT SOUTHWEST QUADRANT OF WASHINGTON & LIBERTY STREETS, WEST LIGHT POLE. ELEVATION = 677.24

PLAN: SURVEYED / PLOTTED / ALIGNMENT CHECKED / RT. OF WAY CHECKED / CADD FILE NAME / NOTE BOOK / NO. / BY / DATE

PROFILE: SURVEYED / PLOTTED / DRAWN / CHECKED / BAL. NOTED / STRUCTURE NOTATIONS CHKD / NOTE BOOK / NO. / BY / DATE

FILE NAME = v:\transportation\2240\2240WASHWATER.dgn	USER NAME = jolson	DESIGNED - JRB	REVISED -
		DRAWN - RLR	REVISED -
	PLOT SCALE = 20.000 ' / IN.	CHECKED - JRB	REVISED -
	PLOT DATE = 2/17/2010	DATE - 2/12/2010	REVISED -

STATE OF ILLINOIS
DEPARTMENT OF TRANSPORTATION

CITY OF RUSHVILLE DOWNTOWN SQUARE BRICK STREET RECONSTRUCTION
WASHINGTON STREET WATERMAIN SHEET

SCALE: 1" = 20' | SHEET NO. OF SHEETS | STA. 30+00.00 TO STA. 34+50.00

F.A.U. RTE.	SECTION	COUNTY	TOTAL SHEETS	SHEET NO.
N/A	05-00017-00-FP	SCHUYLER	49	25
		CONTRACT NO. 93541		
FED. ROAD DIST. NO. 6	ILLINOIS	FED. AID PROJECT		