FINAL SURVEY	SURVEYED	BY	DATE
NOTE BOOK	PLOTTED		
NO.	TEMPLATE		
	AREAS		
	AREAS CHECKED		

ORIGINAL SURVEY	SURVEYED	BY	DATE
NOTE BOOK	PLOTTED		
NO.	TEMPLATE		
	AREAS		
	AREAS CHECKED		

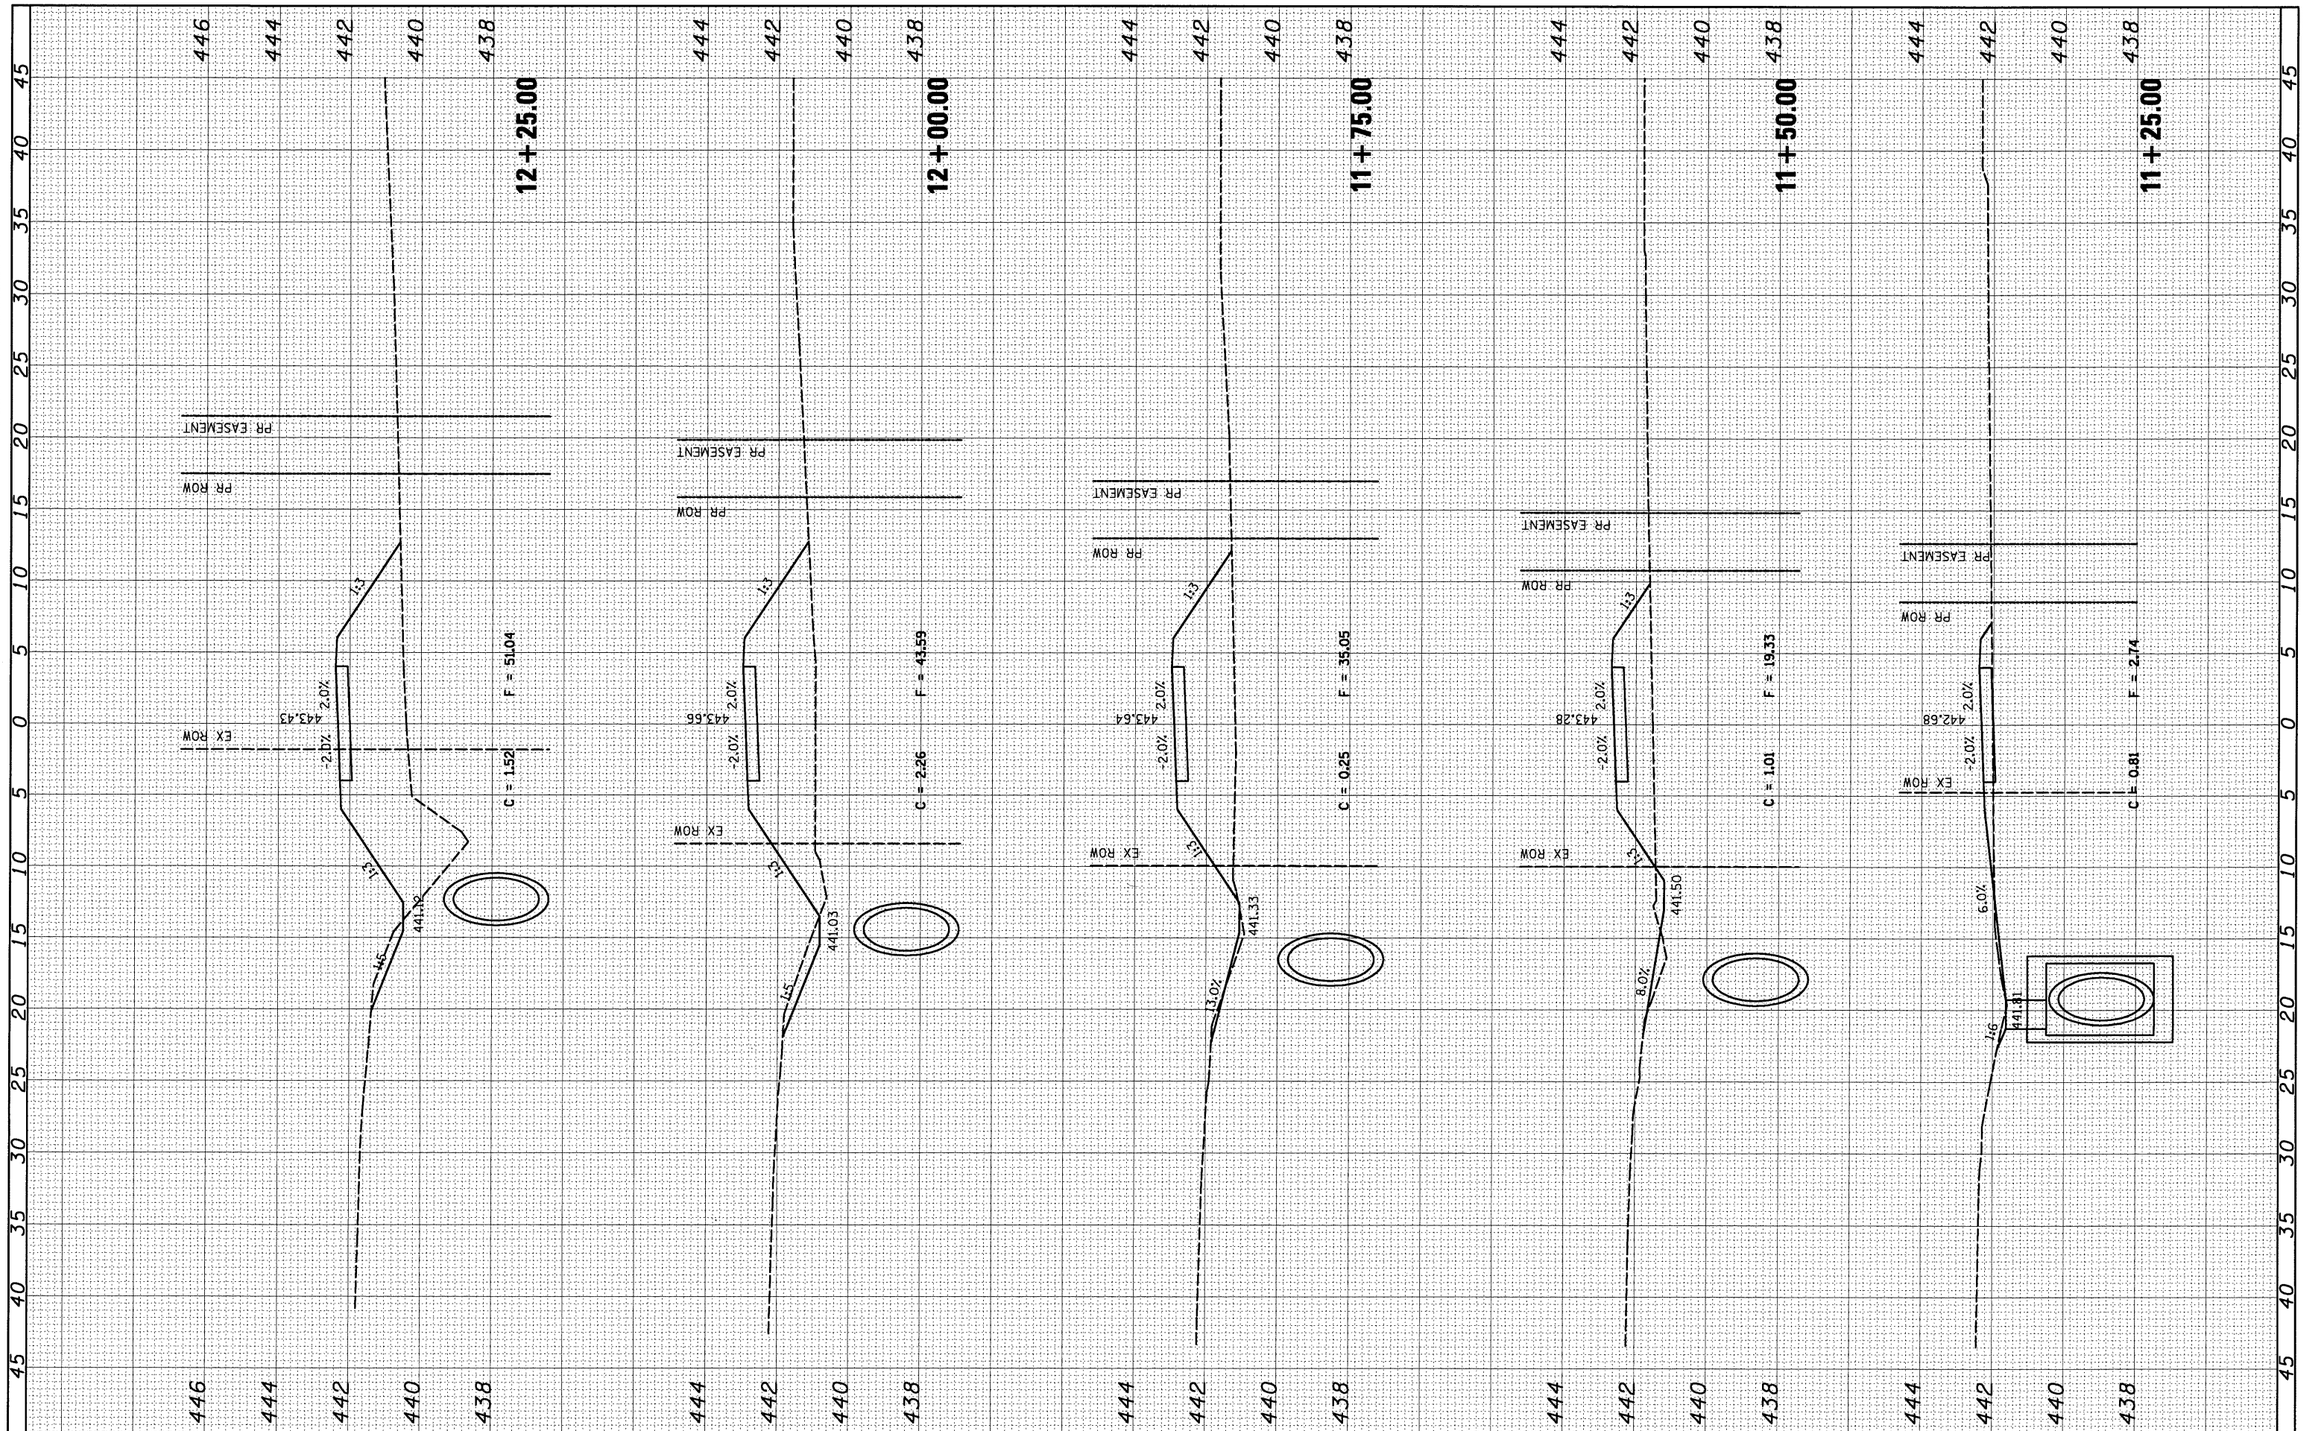

FILE NAME = $FILE1$	USER NAME = $USER$	DESIGNED - KJS	REVISED -
		DRAWN - KOJ	REVISED -
	PLOT SCALE = $SCALE$	CHECKED - SAR	REVISED -
	PLOT DATE = 1/12/2010	DATE - 1/11/2010	REVISED -

STATE OF ILLINOIS
DEPARTMENT OF TRANSPORTATION

ITEP SHARED-USE FACILITY
CROSS SECTIONS

SCALE: | SHEET NO. 1 OF 6 SHEETS | STA. 11+25.00 | TO STA. 12+25.00

F.A. RTE.	SECTION	COUNTY	TOTAL SHEETS	SHEET NO.
	06-00016-00-BR	CLINTON	25	20
		CONTRACT NO. 97416		
FED. ROAD DIST. NO.	ILLINOIS	FED. AID PROJECT		