F.A.P. RTE.	SECTION	COUNTY	TOTAL SHEETS	SHEET NO.
330	465 VB-R-1	COOK	103	16
STA.		TO STA.		
FED. ROAD DIST. NO. 1	ILLINOIS	FED. AID PROJECT		

CONTRACT NO. 60407

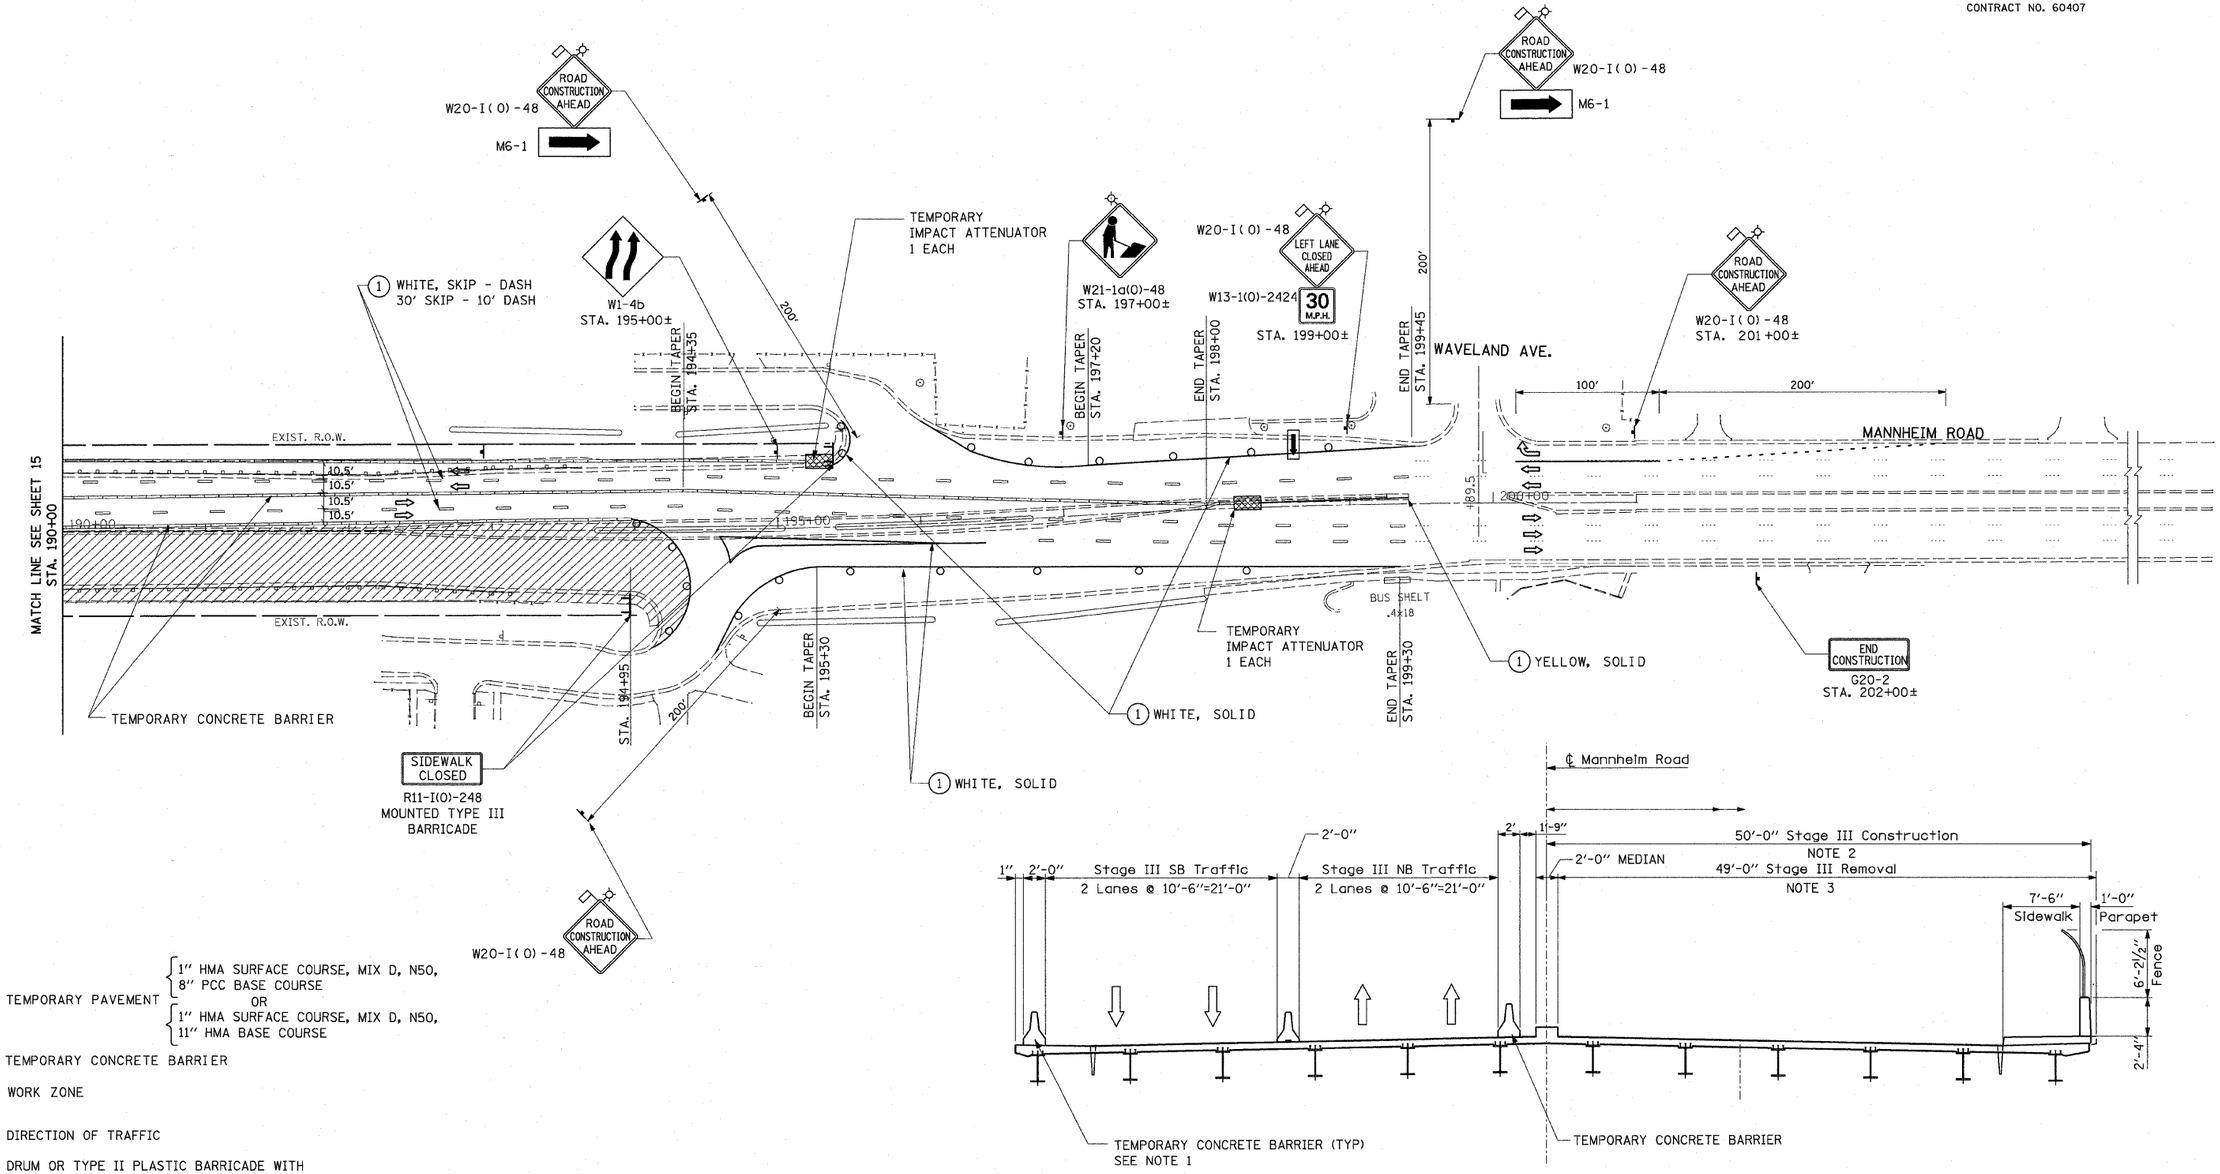

LEGEND

- TEMPORARY PAVEMENT — 1" HMA SURFACE COURSE, MIX D, N50, 8" PCC BASE COURSE OR 1" HMA SURFACE COURSE, MIX D, N50, 11" HMA BASE COURSE
- TEMPORARY CONCRETE BARRIER
- WORK ZONE
- DIRECTION OF TRAFFIC
- DRUM OR TYPE II PLASTIC BARRICADE WITH STEADY BURNING LIGHT, 50' C-C ON CURVE/TAPER 100' C-C ON TANGENT
- TRAFFIC SIGN
- PAVEMENT MARKING REMOVAL
- TYPE III BARRICADE
- (1) TEMPORARY PAVEMENT MARKING-LINE 4"
- ADJ — CATCH BASINS TO BE ADJUSTED
- ARROW BOARD

NOTE

1. SEE BRIDGE DWG. NO. S3, S4, 55 AND S46 FOR DETAILS.

0 10 50 100 150
SCALE: 1"=50'

STAGE III
(Looking Upstation)

MOT-9

REVISIONS NAME	DATE

ILLINOIS DEPARTMENT OF TRANSPORTATION
FAP 330 US 12/45 (MANNHEIM RD.) OVER
SOO LINE RR & FRANKLIN AVE.

MAINTENANCE OF TRAFFIC
STAGE III

EARTH TECH | AECOM

SCALE: 1"= 50' DRAWN BY: CJO
DATE: JULY 8, 2009 CHECKED BY: PWK

L:\WORK\53346\cadd\drawings\Roadway\18MOTstg3.dgn
7/8/2009