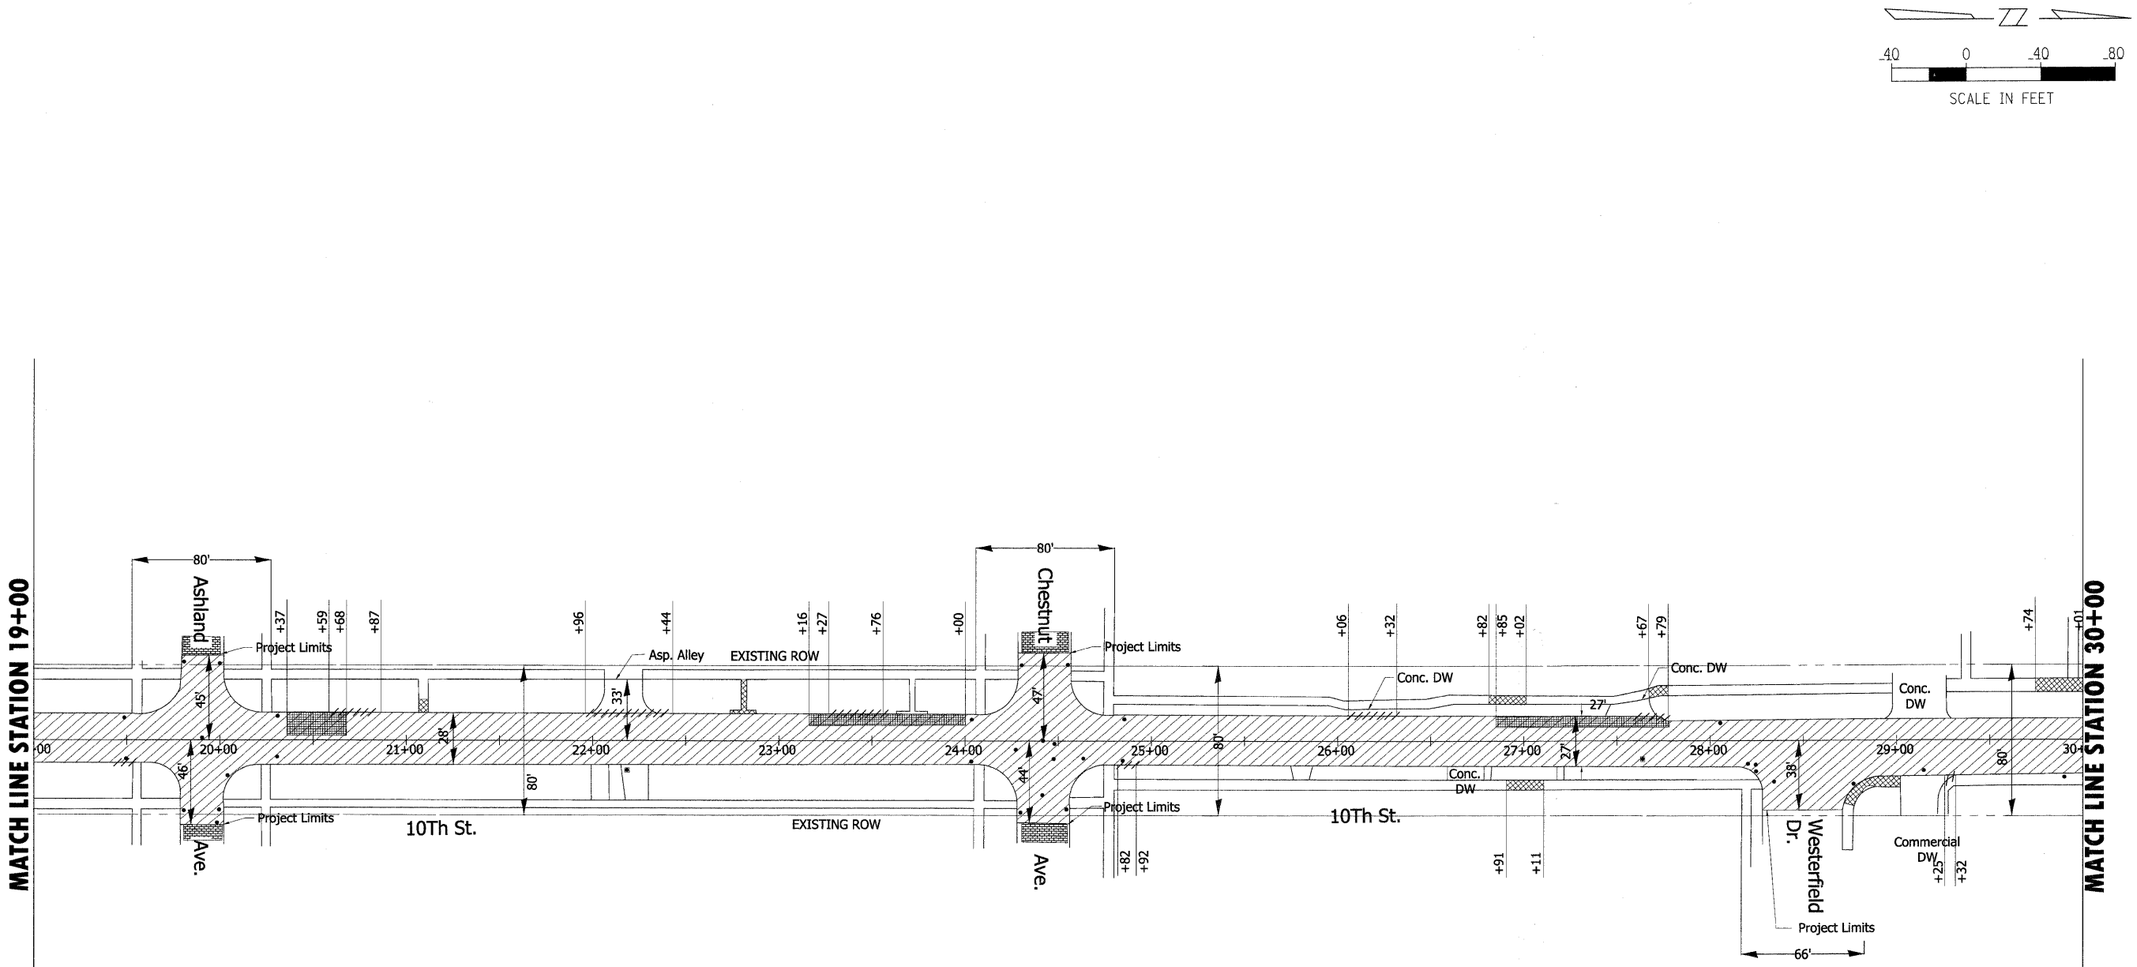

Legend:

- Hot-Mix Asphalt Surface Removal, 2-1/2" (Cold Milling)
- Combination Concrete Curb and Gutter Removal and Replacement
- Portland Cement Concrete Sidewalk Removal
- Driveway Pavement Removal
- Class "D" Patches, Type IV, 8 Inch

FILE NAME = N:\wilmette\VILLAGE LAPP PROJECT\DWG's\REM_3_2009 Resurfacing.dwg	USER NAME = MAGOLDEN	DESIGNED - LMF	REVISED -
		DRAWN - MDH	REVISED -
	PLOT SCALE = 3'	CHECKED - LMF	REVISED -
	PLOT DATE = 8/17/2009	DATE - 06/25/09	REVISED -

STATE OF ILLINOIS
DEPARTMENT OF TRANSPORTATION

EXISTING CONDITIONS AND REMOVAL PLAN
VILLAGE OF WILMETTE - 10th STREET/WILMETTE AVENUE

SCALE: 1"=40' | SHEET NO. OF SHEETS | STA. TO STA.

F.A. RTE.	SECTION	COUNTY	TOTAL SHEETS	SHEET NO.
1297	09-00186-00-RS	COOK	17	7
		CONTRACT NO. 63282		
FED. ROAD DIST. NO. 1	ILLINOIS	FED. AID PROJECT		