FINAL SURVEY		BY	DATE
NOTE BOOK	SURVEYED		
NO.	PLOTTED		
	FIELD CHK'E		
	AREAS		
	AREAS CHECKED		

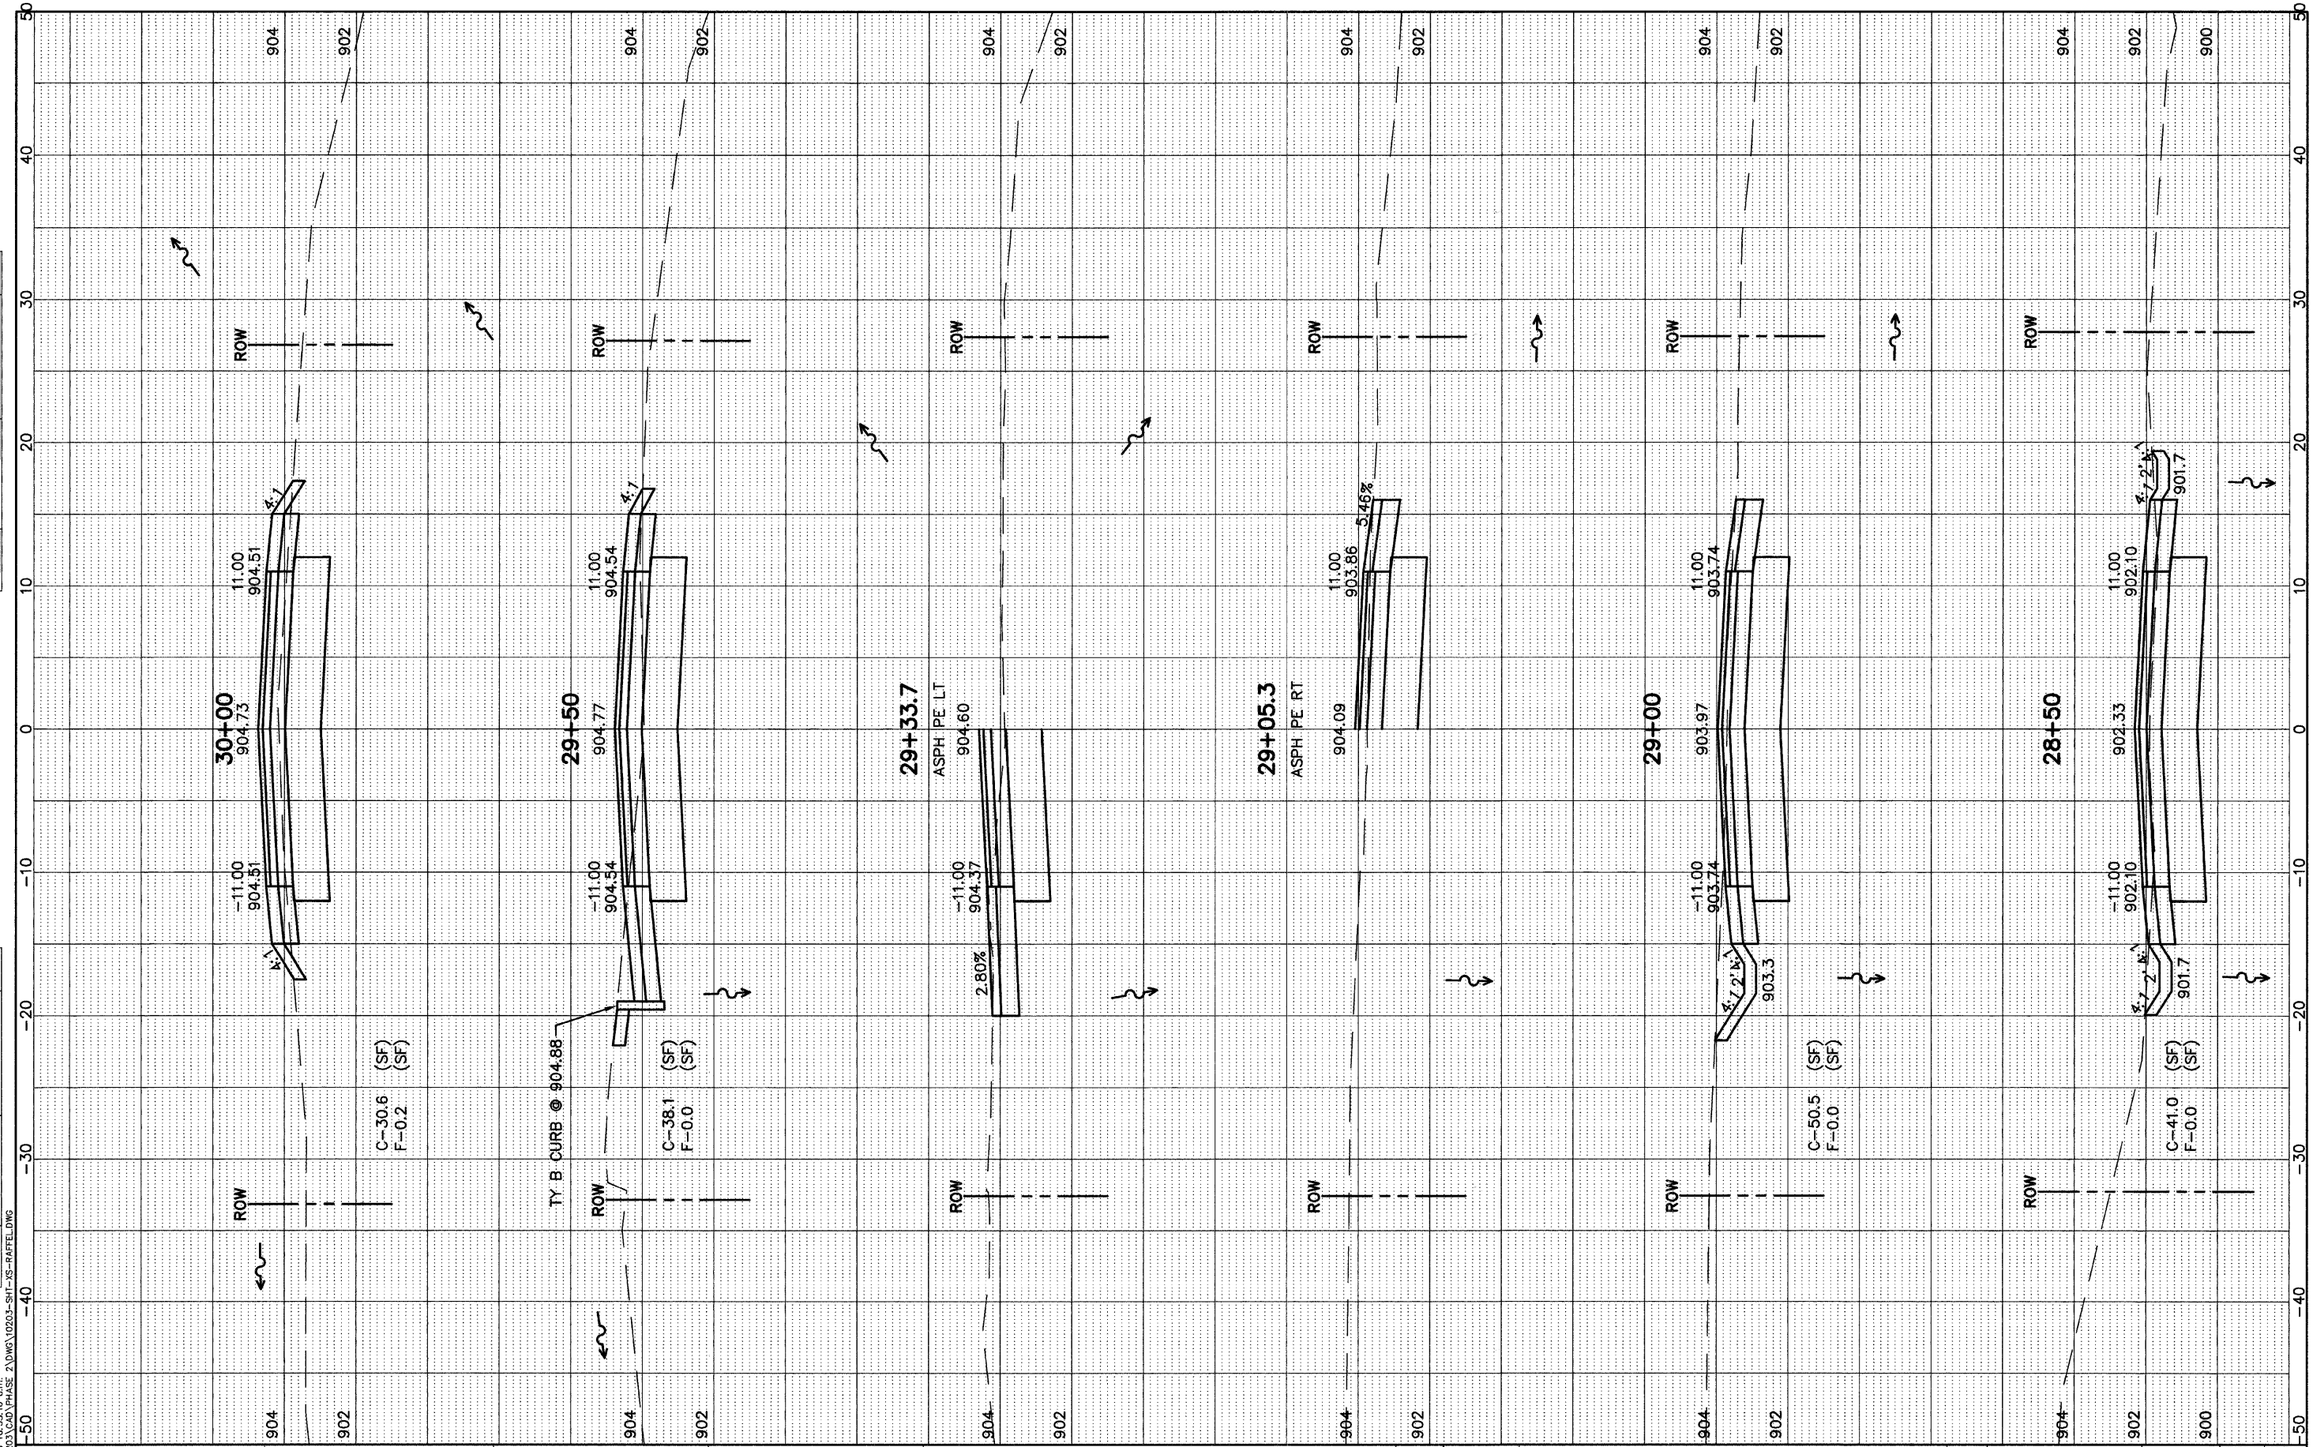

ORIGINAL SURVEY		BY	DATE
NOTE BOOK	SURVEYED		
NO.	PLOTTED		
	FIELD CHK'E		
	AREAS		
	AREAS CHECKED		

April 28, 2009 10:33:16 a.m.
P:\03\03100203\CAD\PHASE 2\DWG\10203-SHT-XS-RAFFEL.DWG

FILE NAME =	USER NAME =	DESIGNED —	REVISED —
		DRAWN —	REVISED —
	PLOT SCALE =	CHECKED —	REVISED —
	PLOT DATE =	DATE —	REVISED —

STATE OF ILLINOIS
DEPARTMENT OF TRANSPORTATION

HLR

SCALE:

RAFFEL ROAD IMPROVEMENTS
CROSS SECTIONS

SHEET NO. OF SHEETS | STA. 28+50 TO STA. 30+00

F.A.U. RTE.	SECTION	COUNTY	TOTAL SHEETS	SHEET NO.
041	09-00110-00-PV	McHENRY	22	17
RAFFEL ROAD		CONTRACT NO. 63283		
FED. ROAD DIST. NO. 1	ILLINOIS	FED. AID PROJECT ARA-9003(445)		