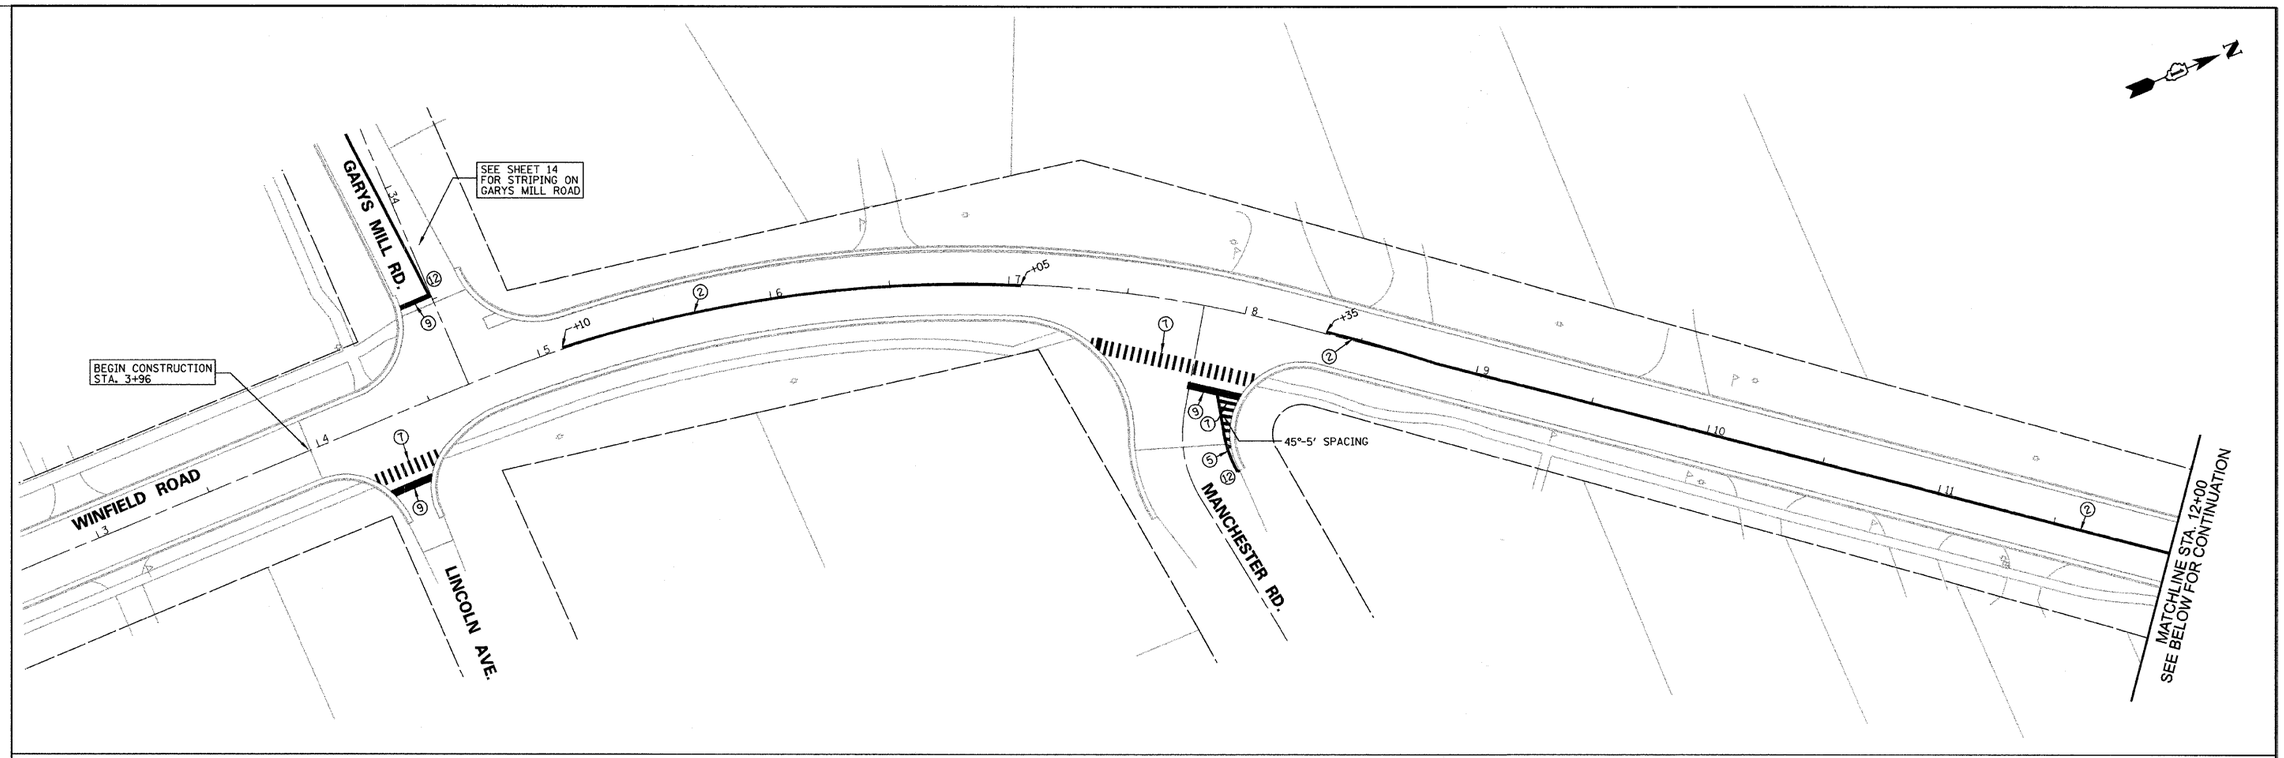

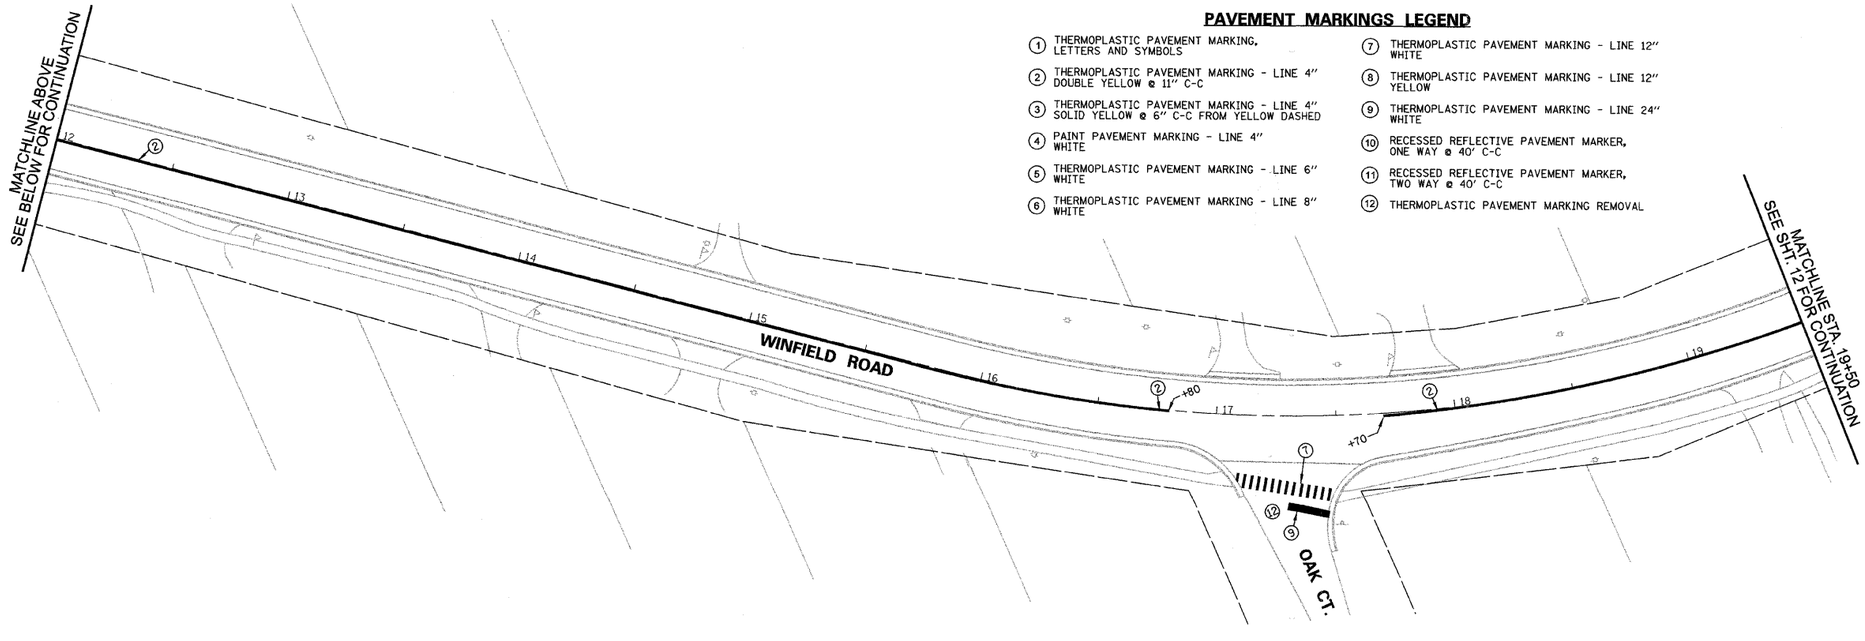

PAVEMENT MARKINGS LEGEND

1. THERMOPLASTIC PAVEMENT MARKING, LETTERS AND SYMBOLS
2. THERMOPLASTIC PAVEMENT MARKING - LINE 4" DOUBLE YELLOW @ 11" C-C
3. THERMOPLASTIC PAVEMENT MARKING - LINE 4" SOLID YELLOW @ 6" C-C FROM YELLOW DASHED
4. PAINT PAVEMENT MARKING - LINE 4" WHITE
5. THERMOPLASTIC PAVEMENT MARKING - LINE 6" WHITE
6. THERMOPLASTIC PAVEMENT MARKING - LINE 8" WHITE
7. THERMOPLASTIC PAVEMENT MARKING - LINE 12" WHITE
8. THERMOPLASTIC PAVEMENT MARKING - LINE 12" YELLOW
9. THERMOPLASTIC PAVEMENT MARKING - LINE 24" WHITE
10. RECESSED REFLECTIVE PAVEMENT MARKER, ONE WAY @ 40' C-C
11. RECESSED REFLECTIVE PAVEMENT MARKER, TWO WAY @ 40' C-C
12. THERMOPLASTIC PAVEMENT MARKING REMOVAL

FILE NAME	USER NAME = _USER_	DESIGNED E.J.	REVISED -
n:\dgn\WF\wf542_2009Streets\sheets\wf542	WFRD-STRIPE-1.dgn	CHECKED D.A.W.	REVISED -
	PLOT SCALE = 30.00 ' / IN.	DRAWN D.B.E.	REVISED -
	PLOT DATE = 8/12/2009	CHECKED D.W.R.	REVISED -

STATE OF ILLINOIS
DEPARTMENT OF TRANSPORTATION

WINFIELD ROAD STRIPING PLAN
STA. 3+96 TO 19+50

SCALE: 1"=30' | SHEET NO. 11 OF 30 SHEETS | STA. 3+96 | TO STA. 19+50

F.A. RTE.	SECTION	COUNTY	TOTAL SHEETS	SHEET NO.
2543	09-00044-00-RS	DUPAGE	30	11
		CONTRACT NO. 63289		
	ILLINOIS	FED. AID PROJECT		

...\Sheets\WF542-WFRD-STRIPE-1.dgn 8/12/2009 8:10:56 AM